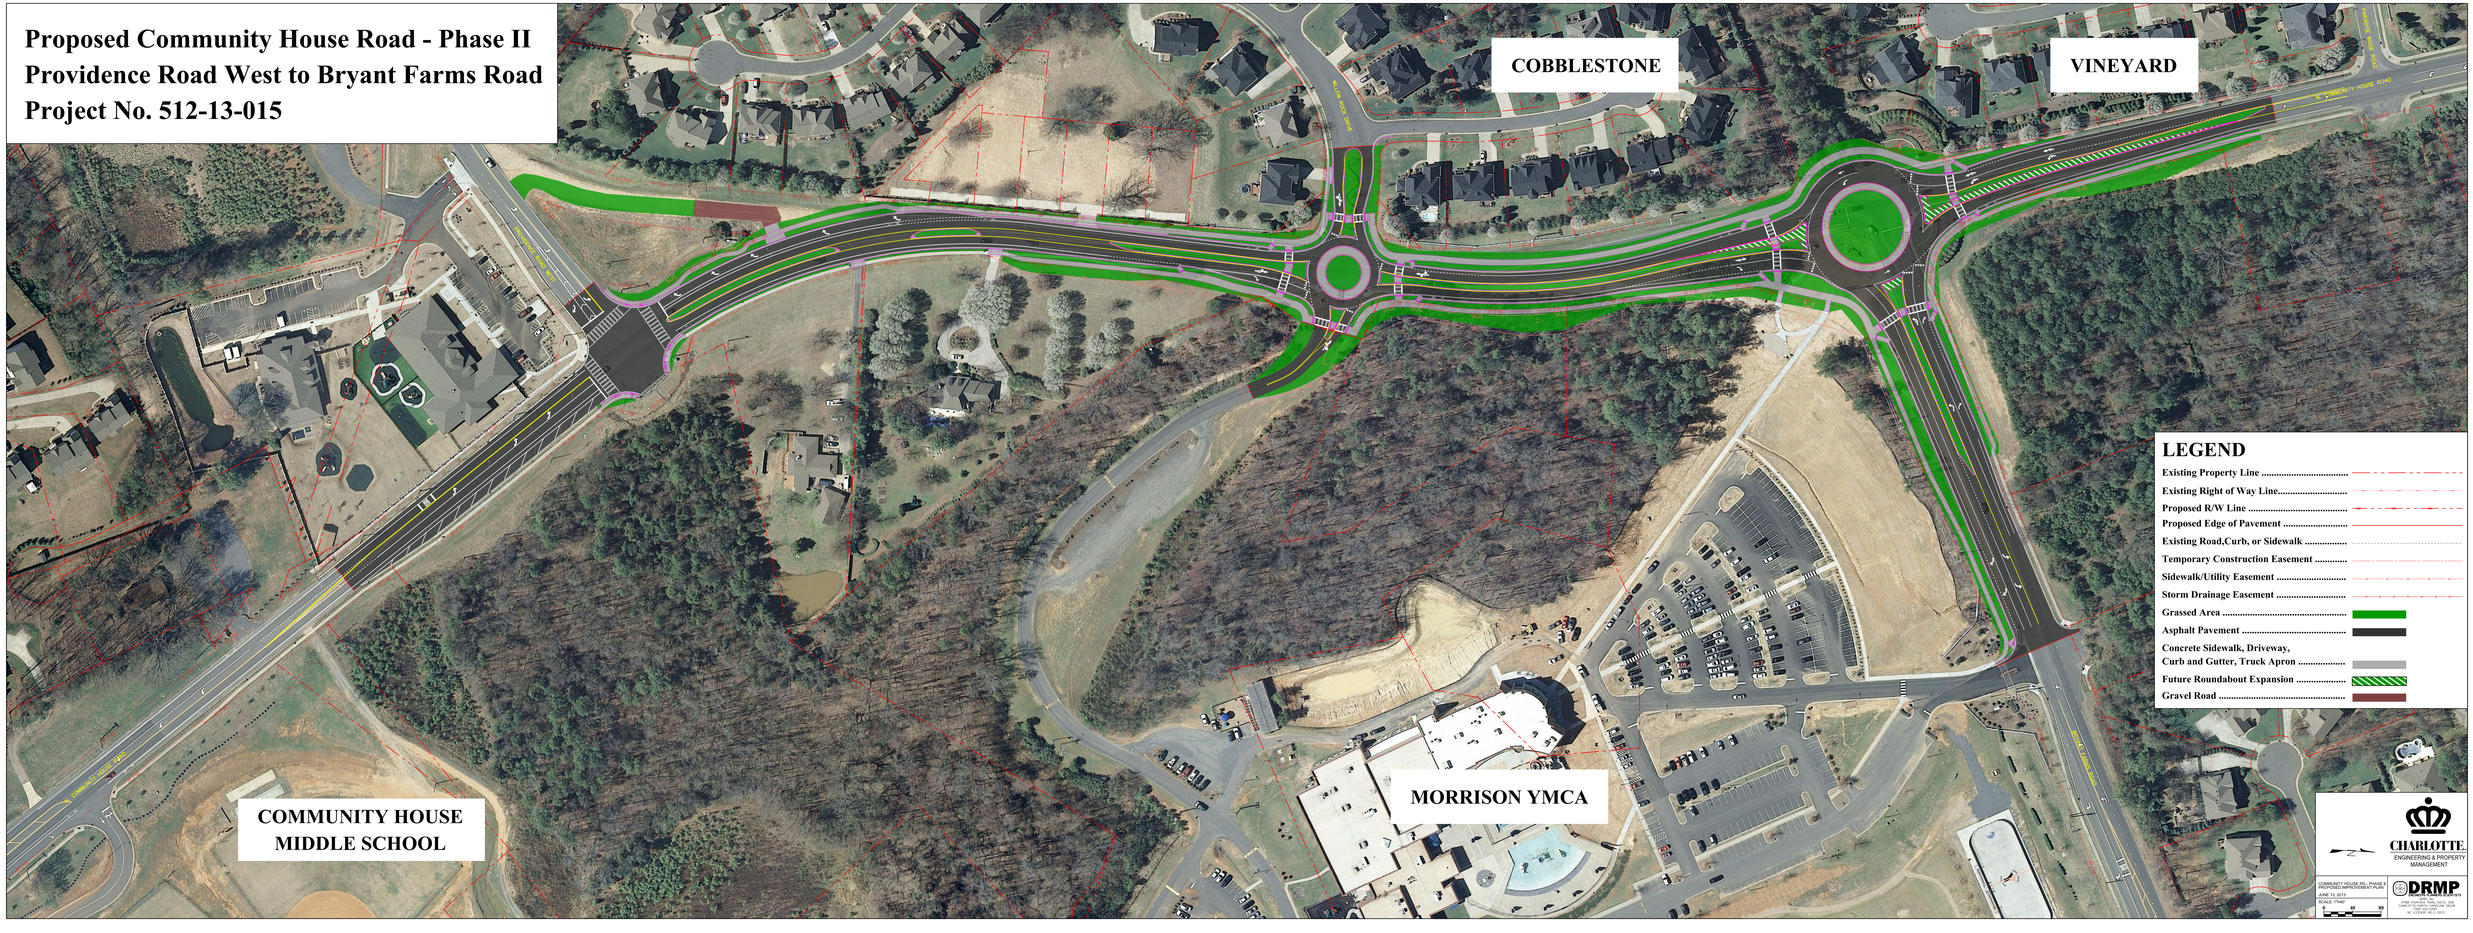Proposed Community House Road - Phase II
Providence Road West to Bryant Farms Road
Project No. 512-13-015