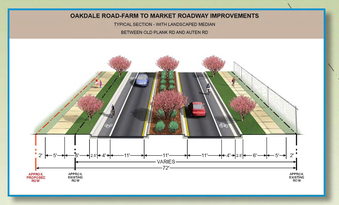

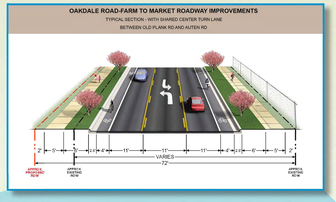

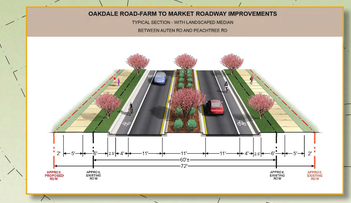

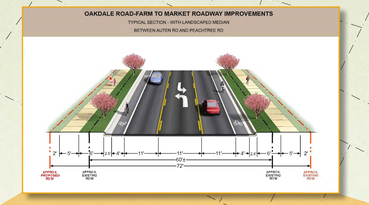

03503108
KING DAVID QUICK
5632 OLD PLANK RD

03502106
JAMES S DOCHIAN
5611 OLD PLANK RD

03503109
DAVID J. BLACK
5624 OLD PLANK RD

03502105
KEVIN D BELK
5611 OLD PLANK RD

OLD PLANK ROAD

BEGIN PROJECT

POTENTIAL STORM DRAINAGE OUTFALL

03503130
L & K DEVELOPMENT INC
347 OAKDALE RD

03503115
GLADYS M NIXON
417 OAKDALE RD

03503111
L & K DEVELOPMENT INC
331 OAKDALE RD

03503112
L & K DEVELOPMENT INC
331 OAKDALE RD

03503127
STEVEN D HECHT
311 OAKDALE RD

03503123
HARLEY RICHARD SMITH
405 OAKDALE RD

RESET FENCE 1' BEHIND PROP. ROW

POTENTIAL LOCATION OF PROP. RETAINING WALL AT Hmax= 6'

PROP. 6' PLANTING STRIP

03503116
CYNTHIA K THOMPSON
413 OAKDALE RD

03503117
BOBBY E TILLER
423 OAKDALE RD

03503118
BELINDA A WEBB
433 OAKDALE RD

03503119
ROBERT C YARBOROUGH
507 OAKDALE RD

03503120
ROBERT CAROL YARBOROUGH
515 OAKDALE RD

OAKDALE ROAD

BEGIN ASPHALT RESURFACING FOR OAKDALE ROAD WIDENING PROJECT

PROP. PEDESTRIAN REFUGE

COMPLETE PROPOSED PLANTED MEDIAN AT OLD PLANK ROAD

END NC 16 INTERSECTION IMPROVEMENTS AT THIS LOCATION. CONSTRUCTION SHALL BE COMPLETE PRIOR TO CONSTRUCTION OF OAKDALE ROAD.

BEGIN OAKDALE ROAD WIDENING PROJECT AT THIS LOCATION.

PROP. 5' CONCRETE SIDEWALK (TYP.)

PROP. 6' PLANTING STRIP

PROP. 2'-6" C&G (TYP.)

PROP. SHARED CENTER TURN LANE

SPEED LIMIT 35

03918107
CITY OF CHARLOTTE
5200 BROOKSHIRE BV

EXISTING TRANSMISSION POWER LINE RIGHT-OF-WAY

PROPOSED CHARLOTTE MECKLENBURG UTILITIES WATER RESERVOIR

03503126
SCOTT LAUGHLIN STROUP
519 OAKDALE RD

03503121
VIRGINIA L. DUNN
531 OAKDALE RD

PROP. PEDESTRIAN REFUGE

PROP. 5' CONCRETE SIDEWALK (TYP.)

PROP. 6' PLANTING STRIP

PROP. 2'-6" C&G (TYP.)

PROP. PLANTED MEDIAN

PROP. 1'-6" C&G (TYP.)

SPEED LIMIT 35

03504101
PHILLIP M MCCORD
641 OAKDALE RD

MOUNTAIN QUAIL DRIVE

CORNIELLE LANE

ROCK ROAD

END PROPOSED IMPROVEMENTS

03504102
DEBORAH ELLIOTT MCCORD
729 OAKDALE RD

03504103
RODS ROAD
QUAIL RIDGE HOMEOWNERS

03504104
RAYFORD COOK LOVE
745 OAKDALE RD

REMOVE EX. SIDEWALK
REMOVE EX. C&G

OAKDALE ROAD

PROP. PEDESTRIAN REFUGE

DRY DETENTION POND

PROP. 5' CONCRETE SIDEWALK (TYP.)

PROP. 6' PLANTING STRIP

03919313
JULIE ANN HAWKINS
626 OAKDALE RD

TIE PROPOSED IMPROVEMENTS TO EXISTING ASPHALT

03919310
DARRYN LITTLES
742 OAKDALE RD

CMU PUMP STATION

REMOVE EXISTING ASPHALT

03919314
D R MOZELEY
616 OAKDALE RD

03919334
LI N MCALPINE
608 OAKDALE RD

FILL EXISTING DITCH AND GRADE TO DRAIN

03919333
RUTH TENCH JONES
OAKDALE RD

03919332
CHRISTOPHER L MCLEAN
640 OAKDALE RD

PUBLIC MEETING LOCATION

EXISTING TRANSMISSION POWER LINE RIGHT-OF-WAY

03919315
MARK SHANE BUTLER
1035 AUTEN ROAD

03919316
HERBERT H. THOMAS AND WIFE LOUISE H. THOMAS
DB 3765/PG 515
1101 AUTEN ROAD

TIE PROPOSED DITCH INTO EXISTING DITCH

END PROPOSED IMPROVEMENTS

AUTEN ROAD

03919317
JOSEPHINE N. CAMUPP
1103 AUTEN RD

03919318
DAVID LEE KINNEY
1113 AUTEN RD

03919319
DAVID LEE KINNEY
1119 AUTEN RD

03919320
KEE THAO
1201 AUTEN RD

03919331
TRUSTEES HOSKINS AVE CHURCH OF GOD
720 OAKDALE RD

03918111
CITY OF CHARLOTTE
1100 AUTEN RD

03918104
MILDRED G MRS W H SELF
1110 AUTEN RD

EXISTING CHARLOTTE MECKLENBURG UTILITIES WATER RESERVOIR

MATCHLINE - SEE SHEET 2 OF 2

LEGEND

- EXISTING PROPERTY LINE
- EXISTING RIGHT-OF-WAY
- PROPOSED RIGHT-OF-WAY
- PROPOSED CUT/FILL (CONSTRUCTION LIMITS)
- EXISTING DITCH LIMITS
- PROPOSED STORM DRAINAGE DITCH
- EXISTING FENCE
- PROPOSED FENCE
- EXISTING TREE TO REMAIN
- PROPOSED TREE PROTECTION
- EXISTING TREE TO BE REMOVED
- PROPOSED PLANTED MEDIAN (SEE TYPICAL SECTION)
- PROPOSED CONCRETE MEDIAN (TYPICAL)
- PROPOSED WHEEL CHAIR RAMP
- PROPOSED ASPHALT REMOVAL
- PROPOSED FULL DEPTH ASPHALT
- PROPOSED ASPHALT RESURFACING AND DRIVEWAY
- PROPOSED CONCRETE DRIVEWAY, SIDEWALK, AND CURB & GUTTER
- PROPOSED PLANTING STRIP AND UTILITY STRIP (SEE TYPICAL SECTIONS)
- PROPOSED GRAVEL DRIVEWAY

OAKDALE ROAD WIDENING PROJECT

CHARLOTTE

RS&H IMPROVING YOUR WORLD

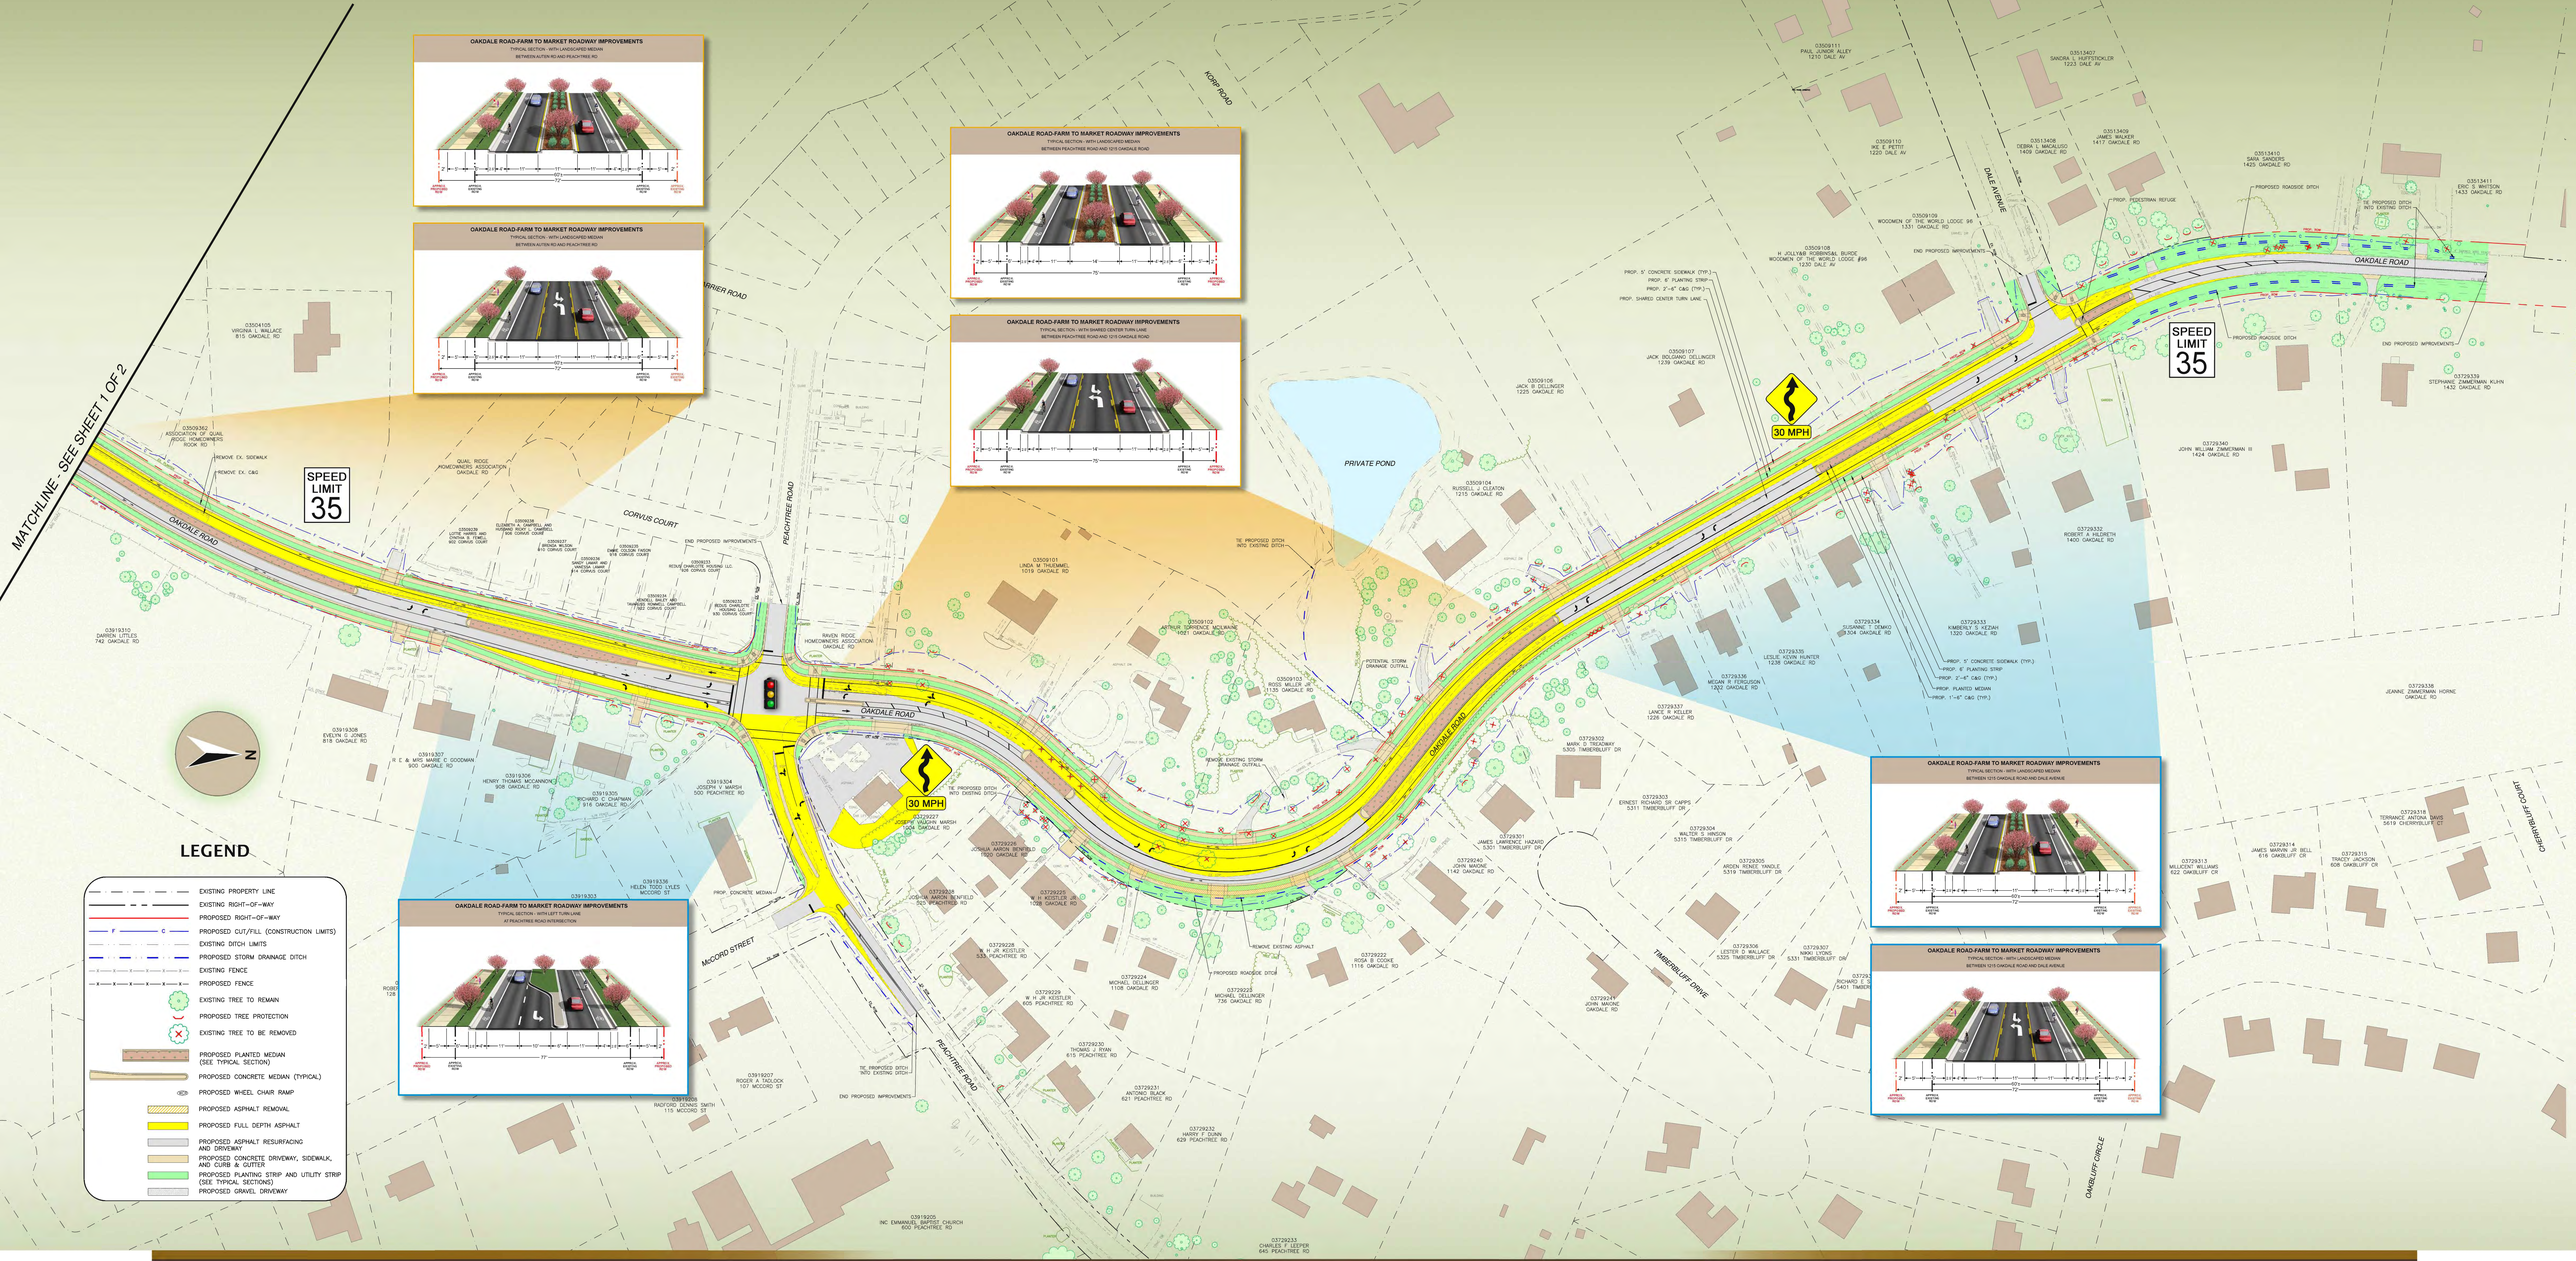

OAKDALE ROAD WIDENING PROJECT

CHARLOTTE

RS&H IMPROVING YOUR WORLD