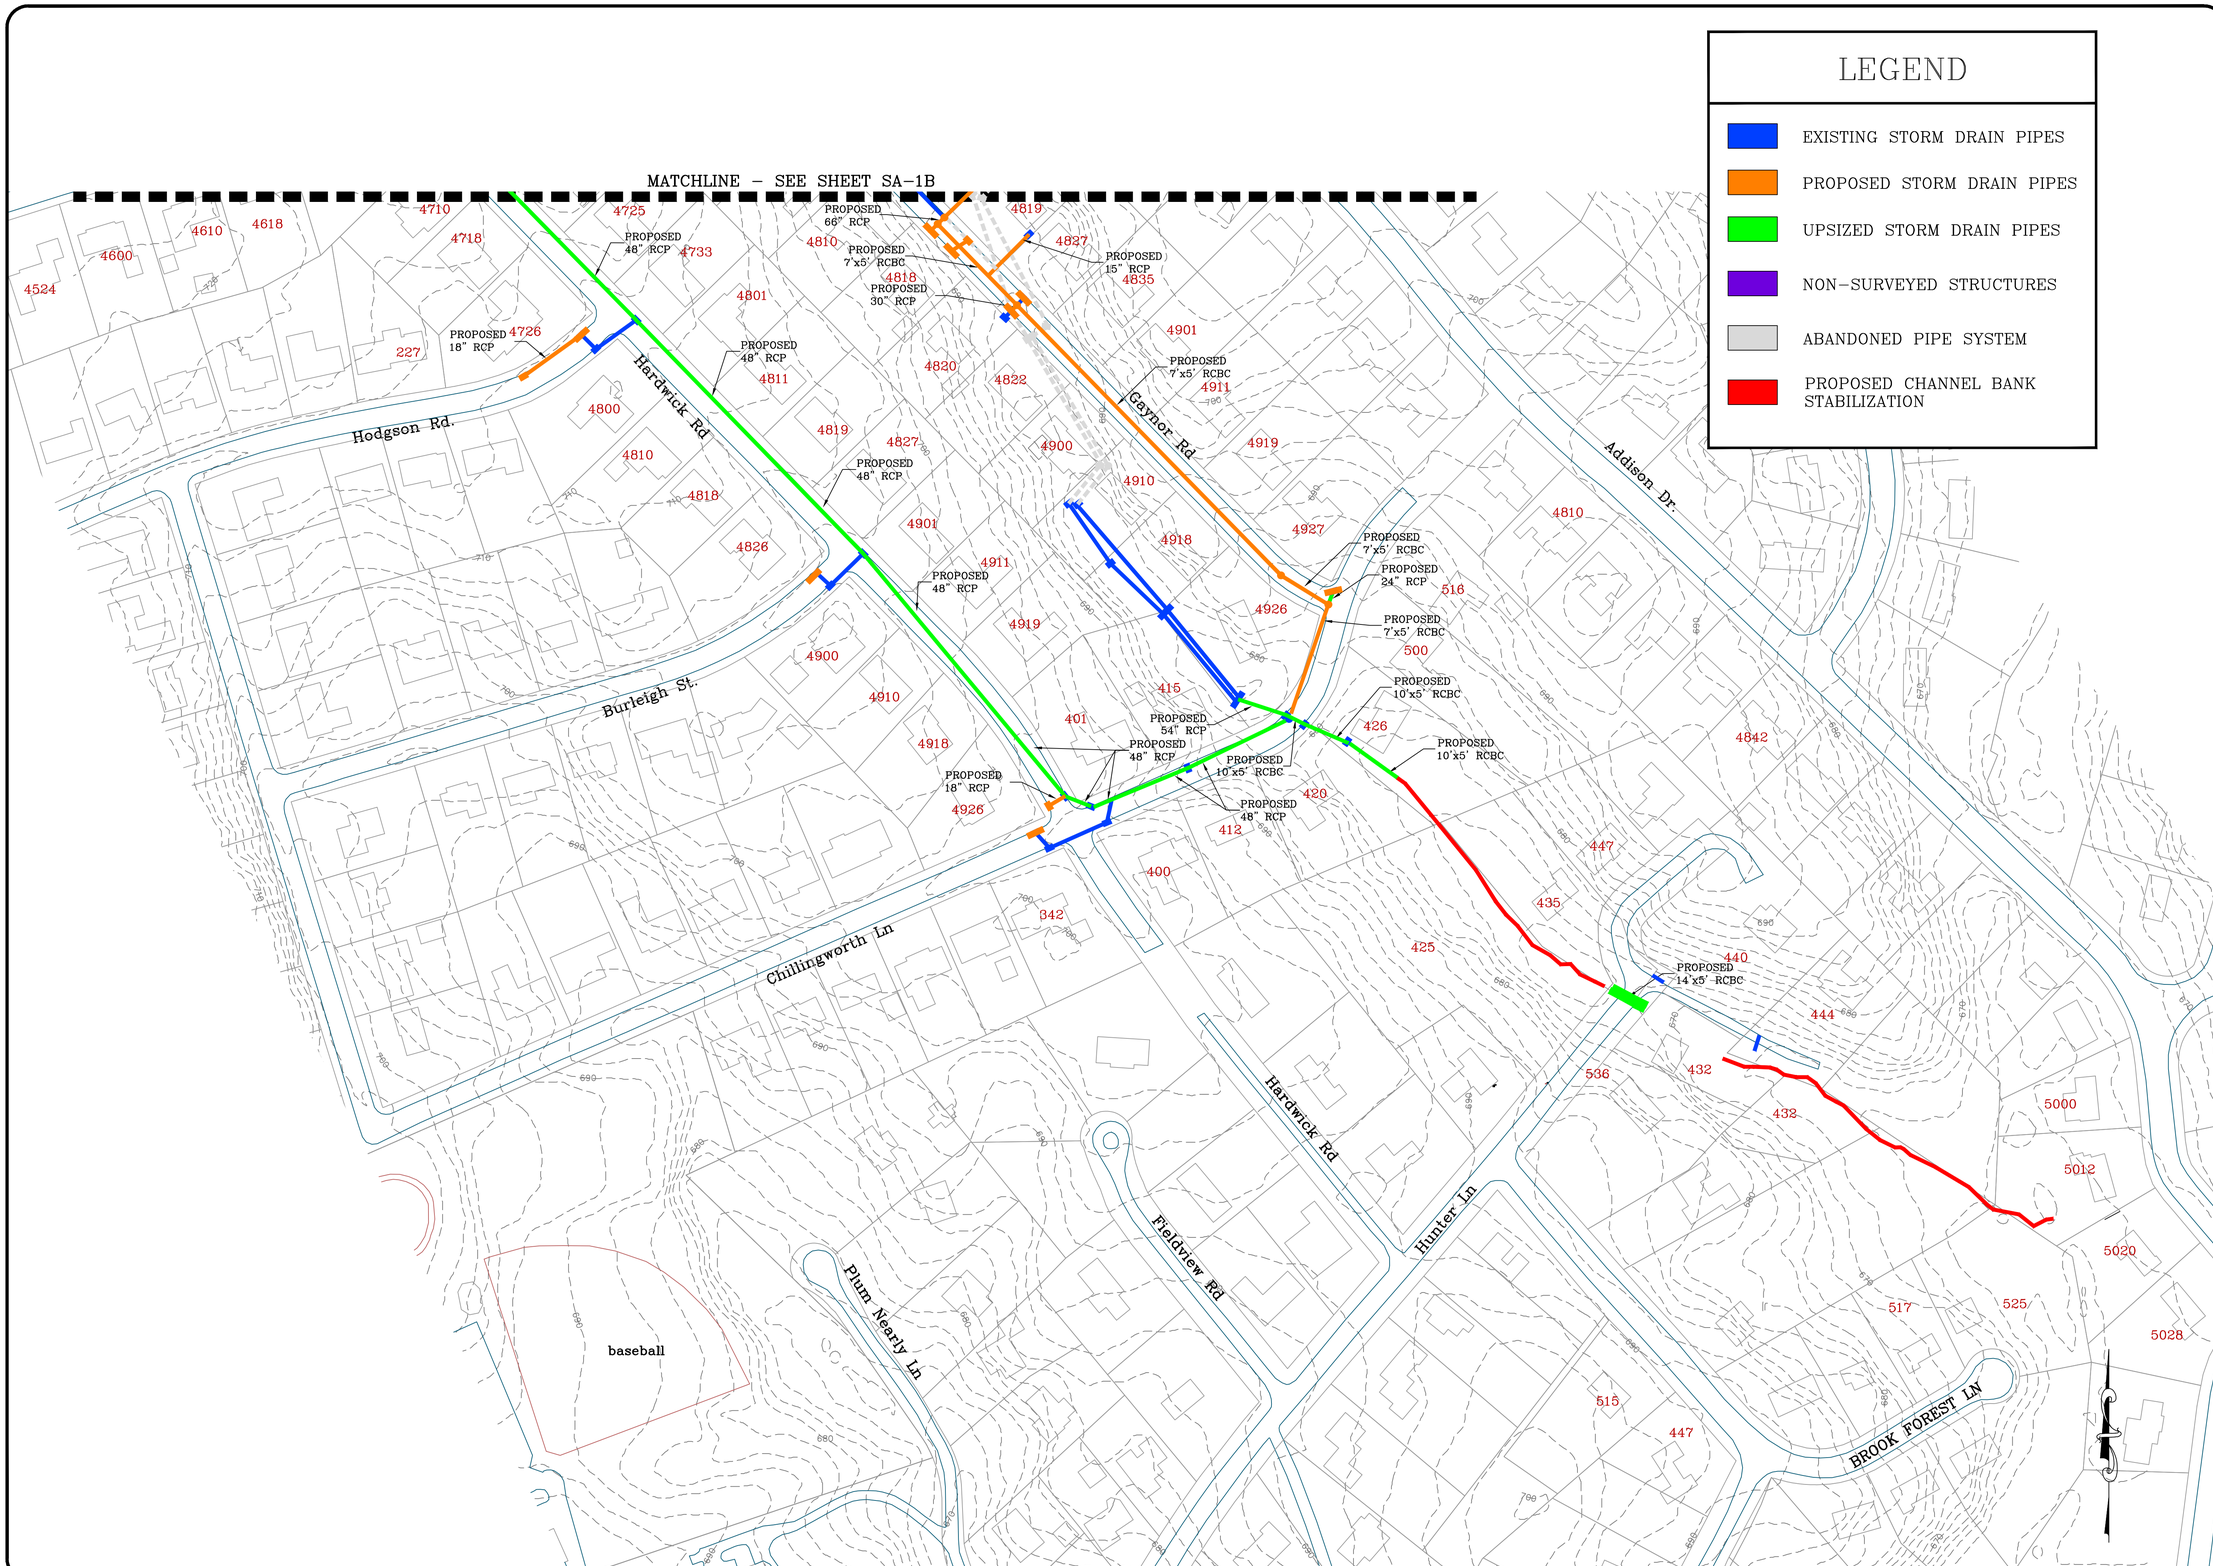

CHARLOTTE

Plans Prepared By:

Armstrong Glen, P.C.
9731-L Southern Pine Boulevard
P.O. Box 7326
Charlotte, NC 28241
Phone: 704-529-0345
Fax: 704-529-0493

NO.	DATE	BY	DESCRIPTION

Charlotte-Mecklenburg STORM WATER Services

09003	1" = 100'
JOB NO.	SCALE
\09003.01 GAYNOR CIP\AUTOCAD	
CAD FILE PATH	
F.D.C./GF	CHECKED BY
PREPARED BY	
APPROVED BY	DATE

GAYNOR CIP

SELECTED ALTERNATE IMPROVEMENT

PROPOSED LAYOUT

SHEET SA-1A

OF .

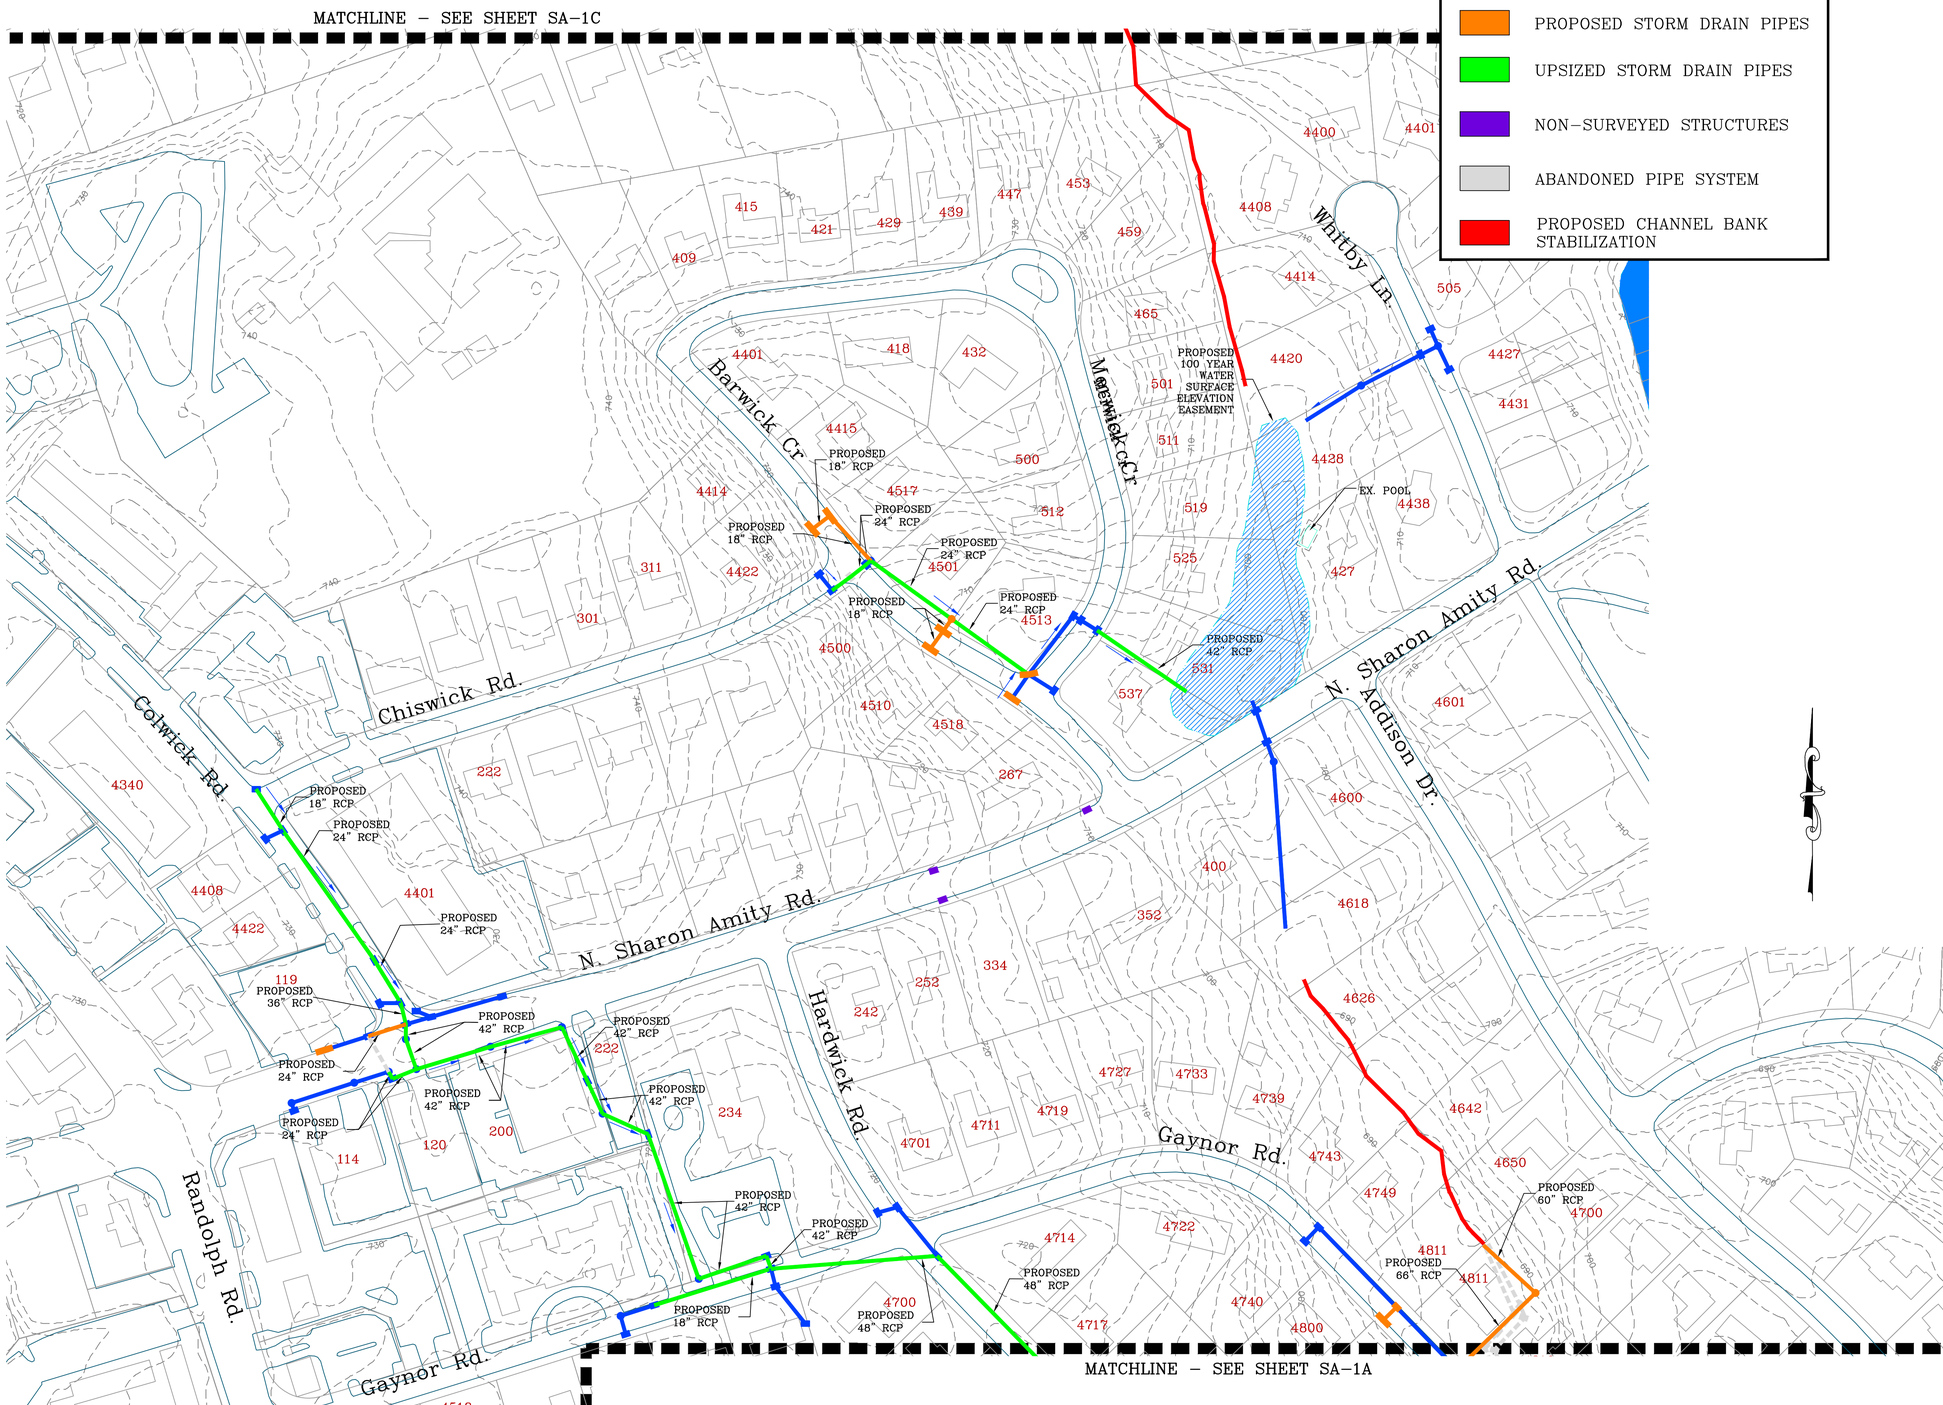

LEGEND

- EXISTING STORM DRAIN PIPES
- PROPOSED STORM DRAIN PIPES
- UPSIZED STORM DRAIN PIPES
- NON–SURVEYED STRUCTURES
- ABANDONED PIPE SYSTEM
- PROPOSED CHANNEL BANK STABILIZATION

CHARLOTTE.

Plans Prepared By:

Armstrong Glen, P.C.
9731-L Southern Pine Boulevard
P.O. Box 7326
Charlotte, NC 28241
Phone: 704-529-0345
Fax: 704-529-0493

NO.	DATE	BY	DESCRIPTION

Charlotte-Mecklenburg STORM WATER Services

09003 JOB NO	1" = 100' SCALE
\09003.01 GAYNOR CIP\AUTOCAD CAD FILE PATH	
F.D.C./GF PREPARED BY	CHECKED BY
APPROVED BY	DATE

GAYNOR CIP

SELECTED ALTERNATE IMPROVEMENT

PROPOSED LAYOUT

SHEET SA-1B OF .

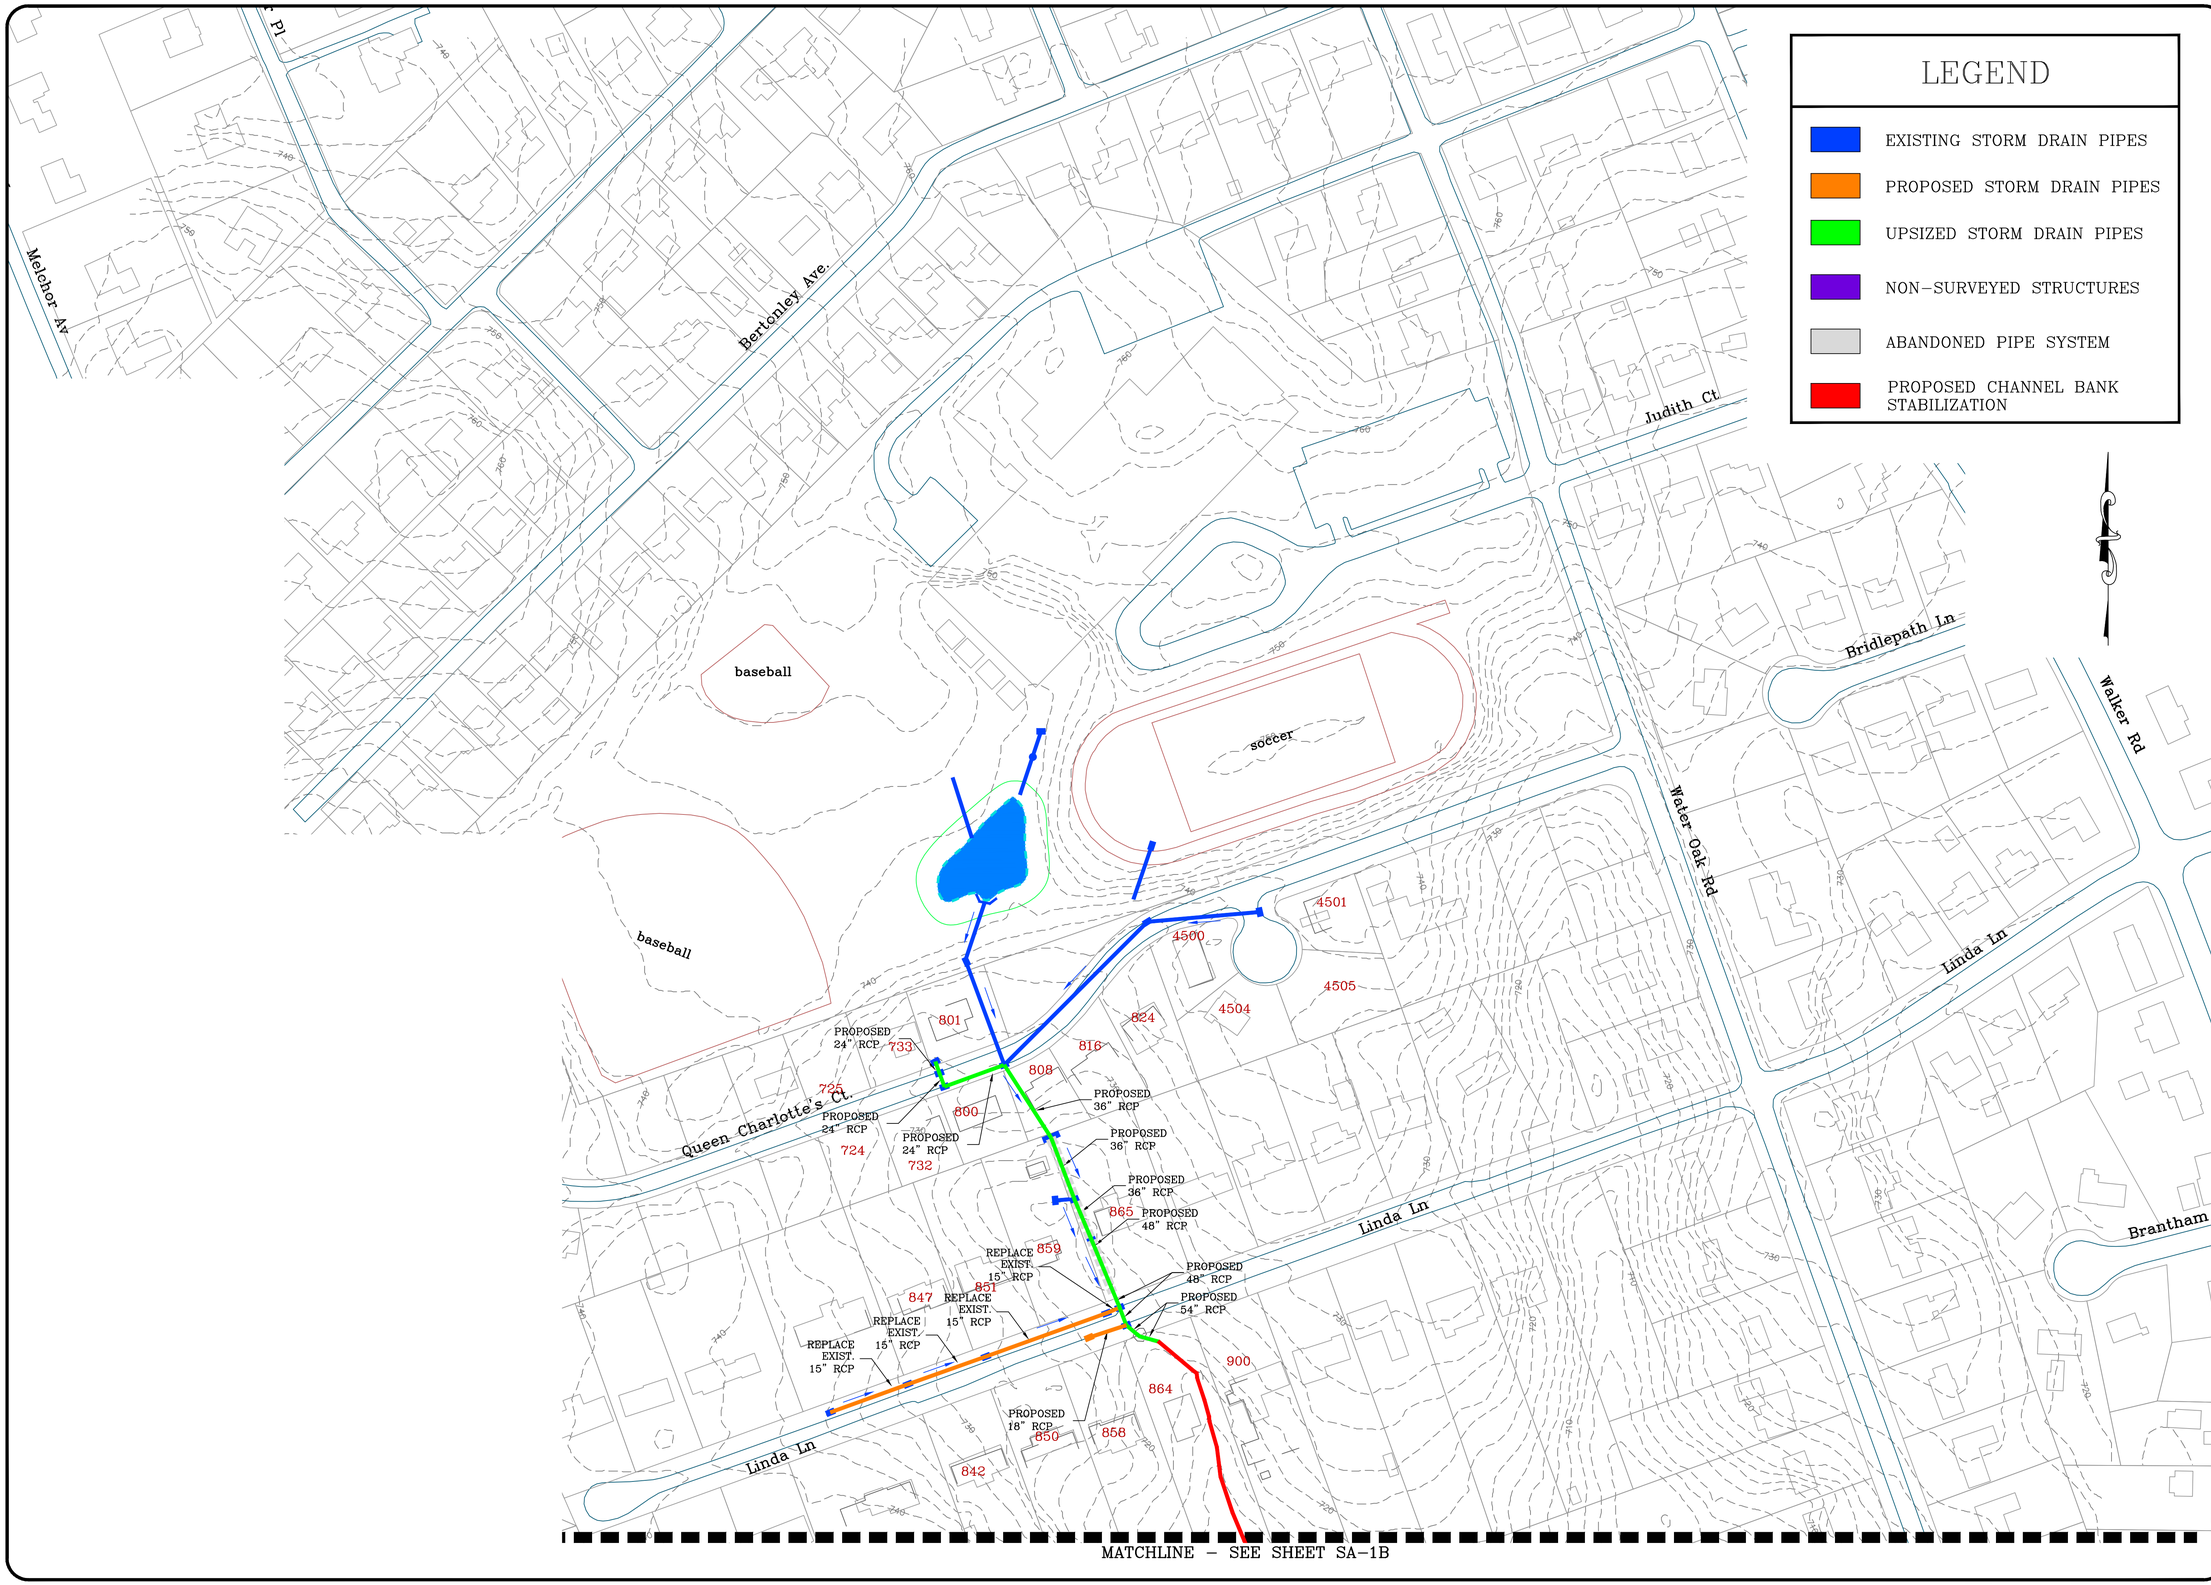

CHARLOTTE.

Plans Prepared By:

Armstrong Glen, P.C.
9731-L Southern Pine Boulevard
P.O. Box 7326
Charlotte, NC 28241
Phone: 704-529-0345
Fax: 704-529-0493

NO.	DATE	BY	DESCRIPTION

Charlotte-Mecklenburg STORM WATER Services

1" = 100' SCALE	
09003 JOB NO.	\09003.01 GAYNOR CIP\AUTOCAD CAD FILE PATH
F.D.C./GF PREPARED BY	CHECKED BY
APPROVED BY	DATE

GAYNOR CIP

SELECTED ALTERNATE IMPROVEMENT

PROPOSED LAYOUT

SHEET SA-1C OF .