McAlway - Churchill Storm Drainage Improvements

Selected Alternative

Date: July 28, 2011

Map

SA-2

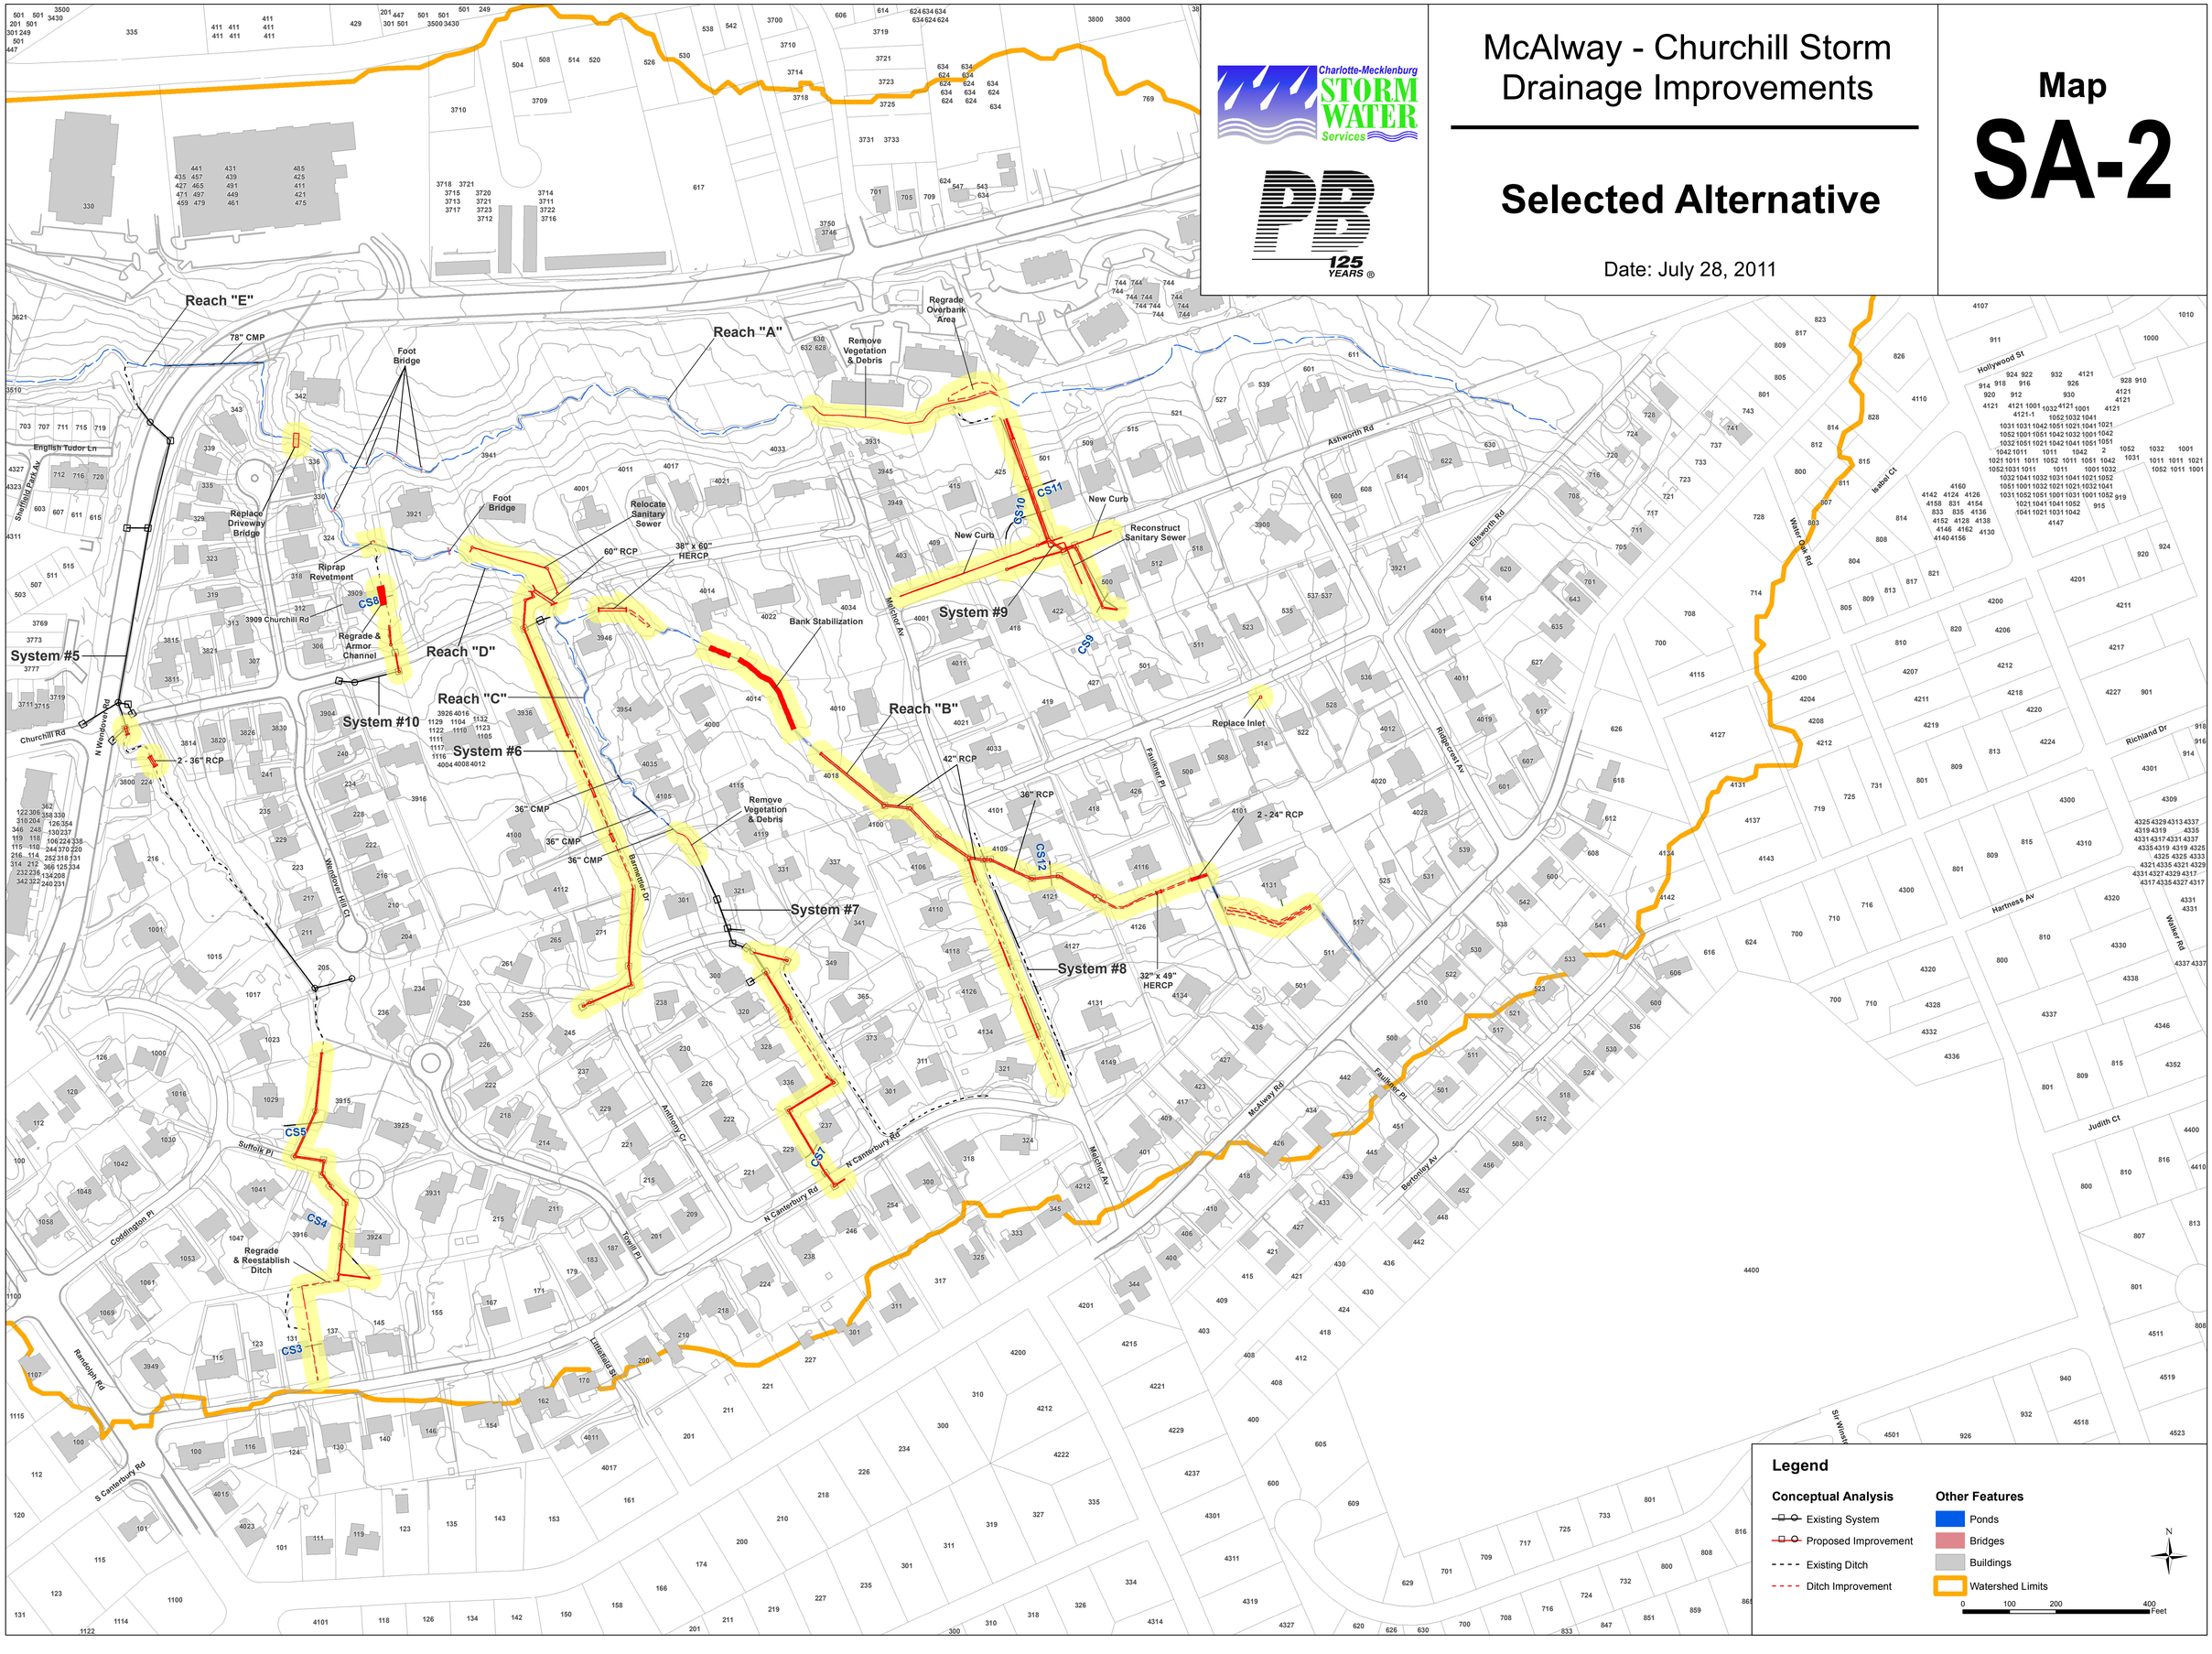

Legend

Conceptual Analysis

- Existing System
- Proposed Improvement
- Existing Ditch
- Ditch Improvement

Other Features

- Ponds
- Bridges
- Buildings
- Watershed Limits

N

0 100 200 400 Feet