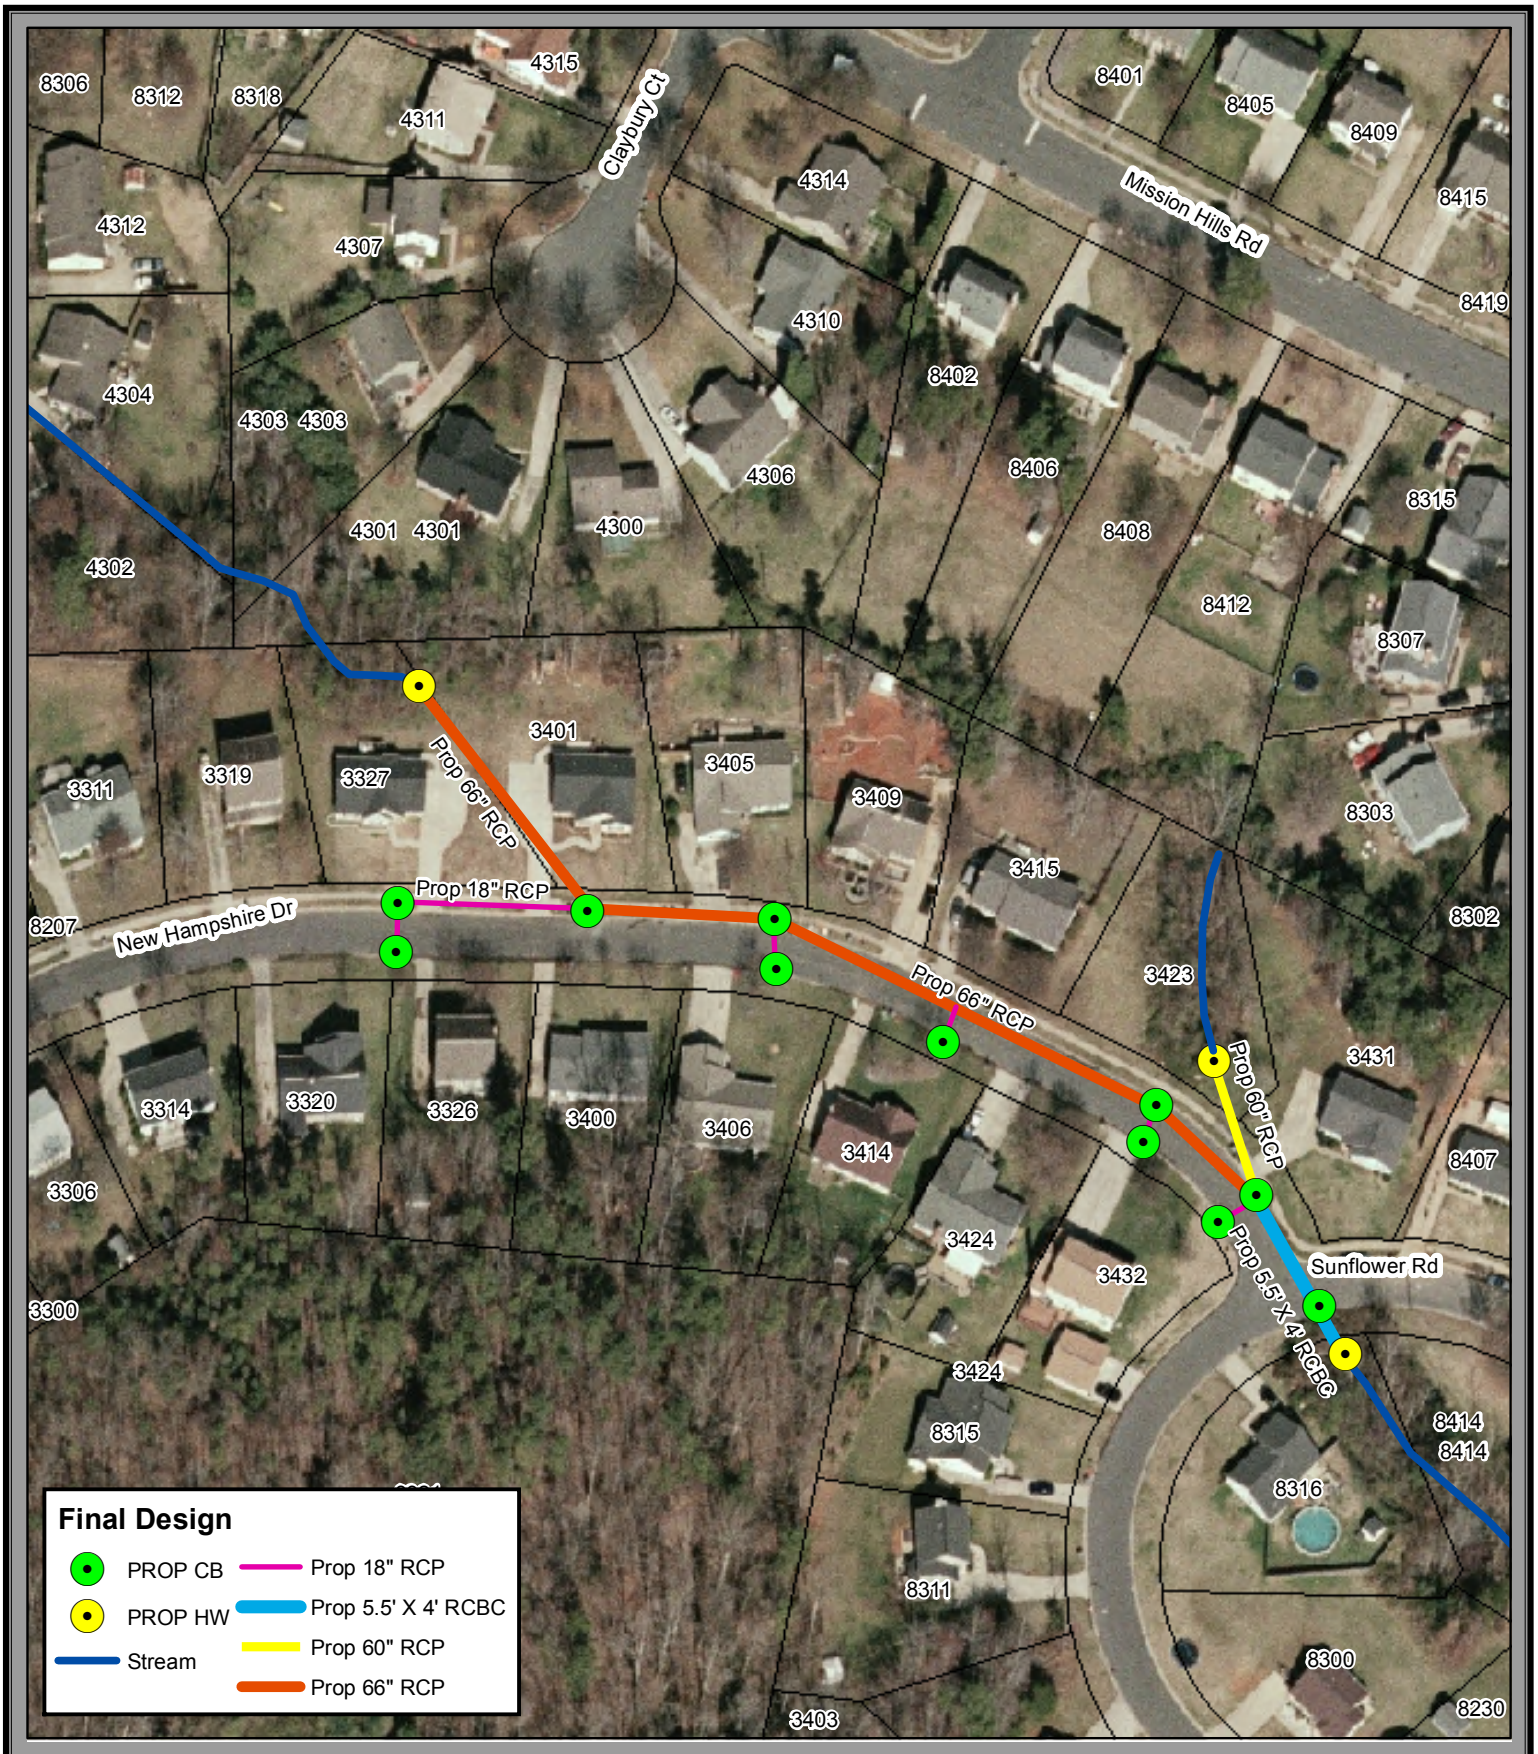

Figure 32
Wiseman Stormwater CIP
New Hampshire & Sunflower Road Culvert
Final Design
System E