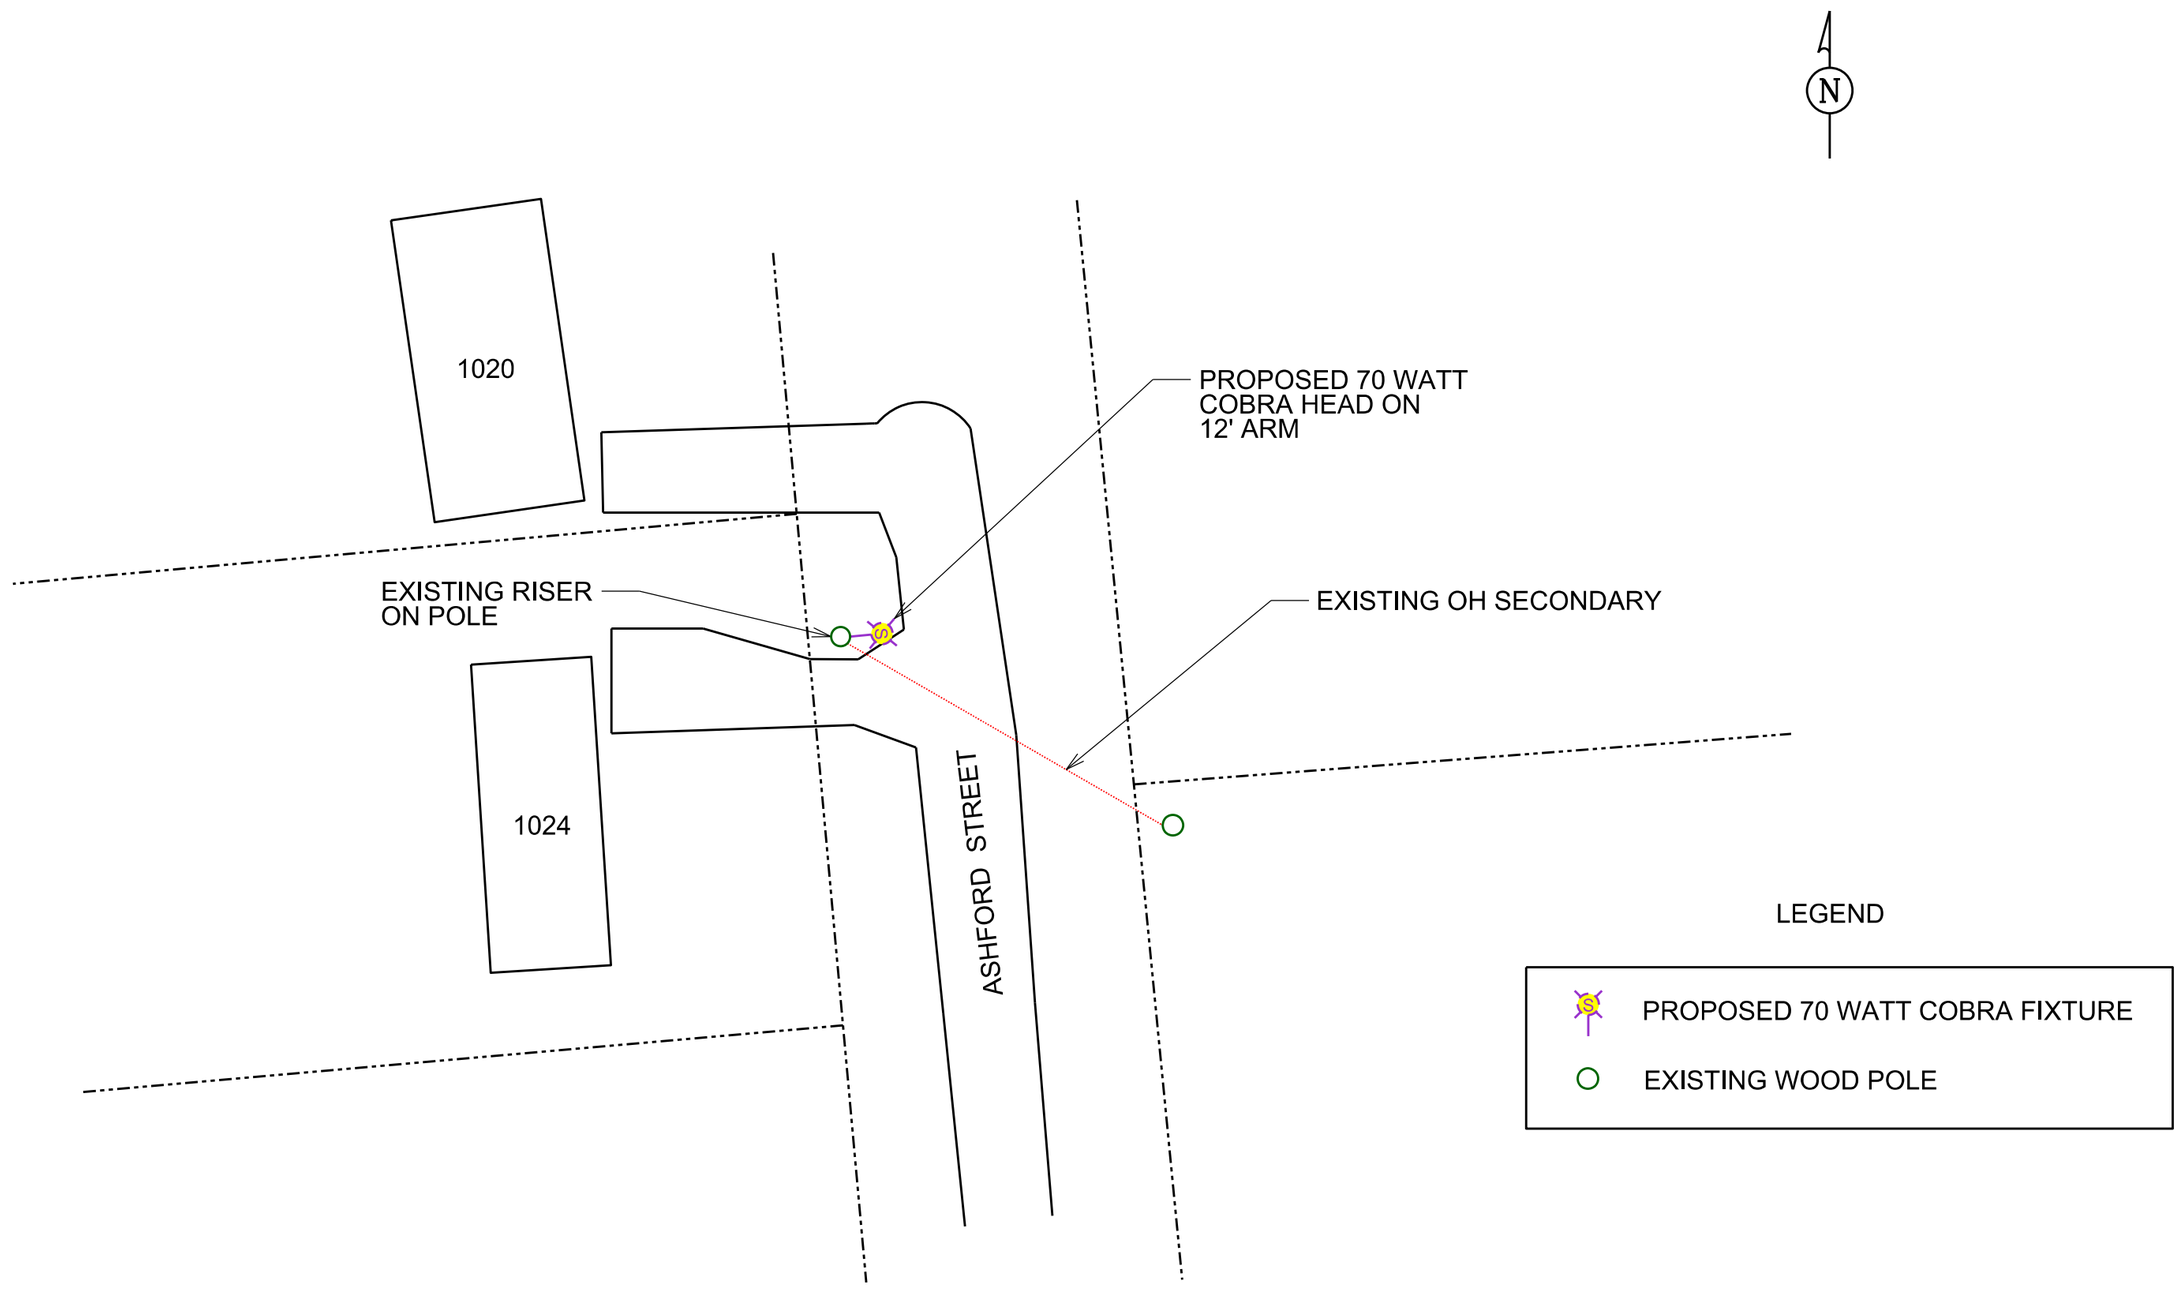
N
1020
1024
PROPOSED 70 WATT
COBRA HEAD ON
12' ARM
EXISTING RISER
ON POLE
EXISTING OH SECONDARY
ASHFORD STREET
LEGEND
PROPOSED 70 WATT COBRA FIXTURE
EXISTING WOOD POLE