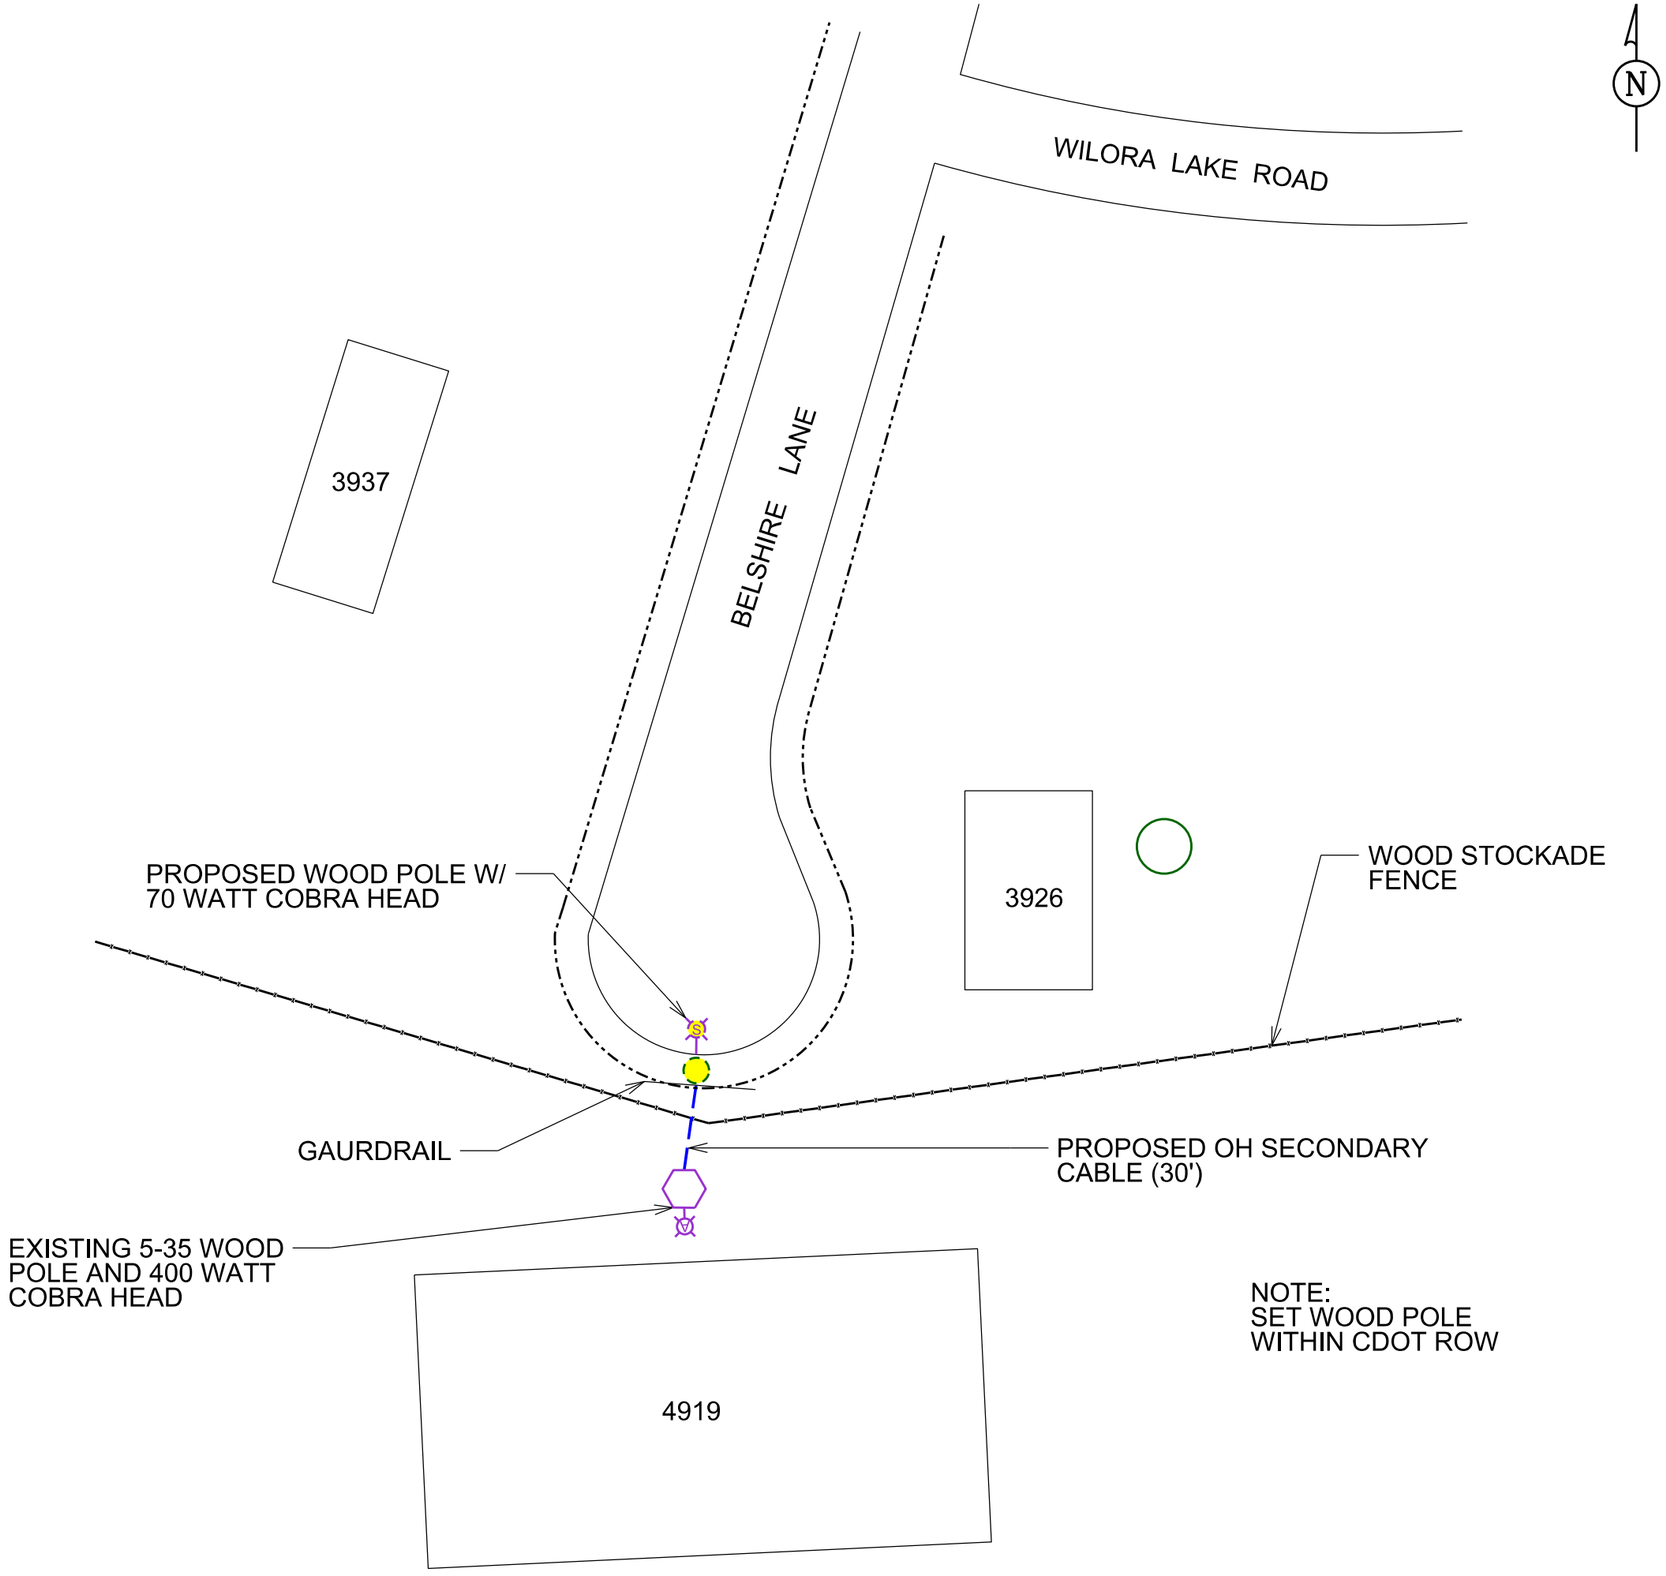
N
WILORA LAKE ROAD
BELSHIRE LANE
3937
3926
4919
PROPOSED WOOD POLE W/
70 WATT COBRA HEAD
WOOD STOCKADE
FENCE
GAURDRAIL
PROPOSED OH SECONDARY
CABLE (30')
EXISTING 5-35 WOOD
POLE AND 400 WATT
COBRA HEAD
NOTE:
SET WOOD POLE
WITHIN CDOT ROW