NEW ATLAS GRIDS 10-15-02 JTH

PAD#	GRID NUMBER	ID#
A-1	1462670-0482010	54772453
A-2	1462900-0481970	54772463
A-3	1463210-0482200	54772473
A-4	1463220-0481810	54772484
A-5	1462940-0481680	54772495
A-6	1462670-0481710	54772505
A-7	1462970-0481340	54772515
A-8	1462630-0481330	54772525
A-9	1462090-0481420	54772534
A-10	1462190-0481190	54772545
A-11	1461840-0481180	54772555
A-12	1461750-0481700	54772565
A-13	1462140-0481740	54772575
A-14	1461860-0482110	54772586
A-15	1462180-0482080	54772596

REVISED GRIDS 03-20-03 JTH
NEW ATLAS GRIDS 10-15-02 JTH

PAD#	GRID NUMBER	ID#
B-1	1462250-0480250	54772223
B-2	1462350-0479810	54772235
B-3	1462490-0479600	54772245
B-4	1462650-0479910	54772255
B-5	1462960-0479710	54772265
B-6	1463360-0479840	54772275
B-7	1463240-0480040	54772285
B-7.1	1462690-0480260	61847534
B-8	1462500-0480240	54772295
B-9	1462480-0480680	54772303
B-10	1462690-0480510	54772313
B-11	1463240-0481540	54772324
B-12	1463080-0481110	54772335
B-13	1462760-0481020	54772346
B-14	1462350-0480980	54772357
B-15	1461990-0480780	54772368

NOTES

- COMPANY NAME: PULTE HOME CORPORATION PHONE: 704 543 4922 FAX: 704 543 6630
- DEVELOPER'S NAME: JOE WELK PHONE: 704 309 6577 FAX: 704 543 6630
- INSIDE CITY LIMITS: ___
- OTHER UTILITIES
  - TELEPHONE: BELL SOUTH
  - CABLE TV: TIME WARNER
  - GAS: PIEDMONT
  - WATER: CMUD
  - SEWER: CMUD
- PLACE CABLE 9 TO 11FT BEHIND THE CURB
- PLACE TRANSFORMERS 12FT BEHIND THE CURB
- CIRCUIT: 01 51 24 04

	PHASE	TOTAL KVA	FUSE SIZE	OPEN POINT
LOOP A	X	775	40K	PAD A-8
LOOP B	Y	775	40K	PAD B-8
LOOP C	___	___	___K	PAD C-

- RIGHT OF WAY GRANTED BY: PULTE HOME CORPORATION
- TYPE OF STRUCTURE: SB
- TYPE OF HVAC UNITS : AC TOTAL STRIP HEAT: NONE
- NUMBER OF HVAC UNITS (MAIN FLOOR): 1 TOTAL: 2
- HVAC TONNAGE(MAIN FLOOR): 3.5 TOTAL TONNAGE:6
- RANGE OF MAIN FLOOR SQUARE FOOTAGE: 1300 TO 2100
- TOWNSHIP: CHARLOTTE
- POSTAL ZIP CODE: 28277
- NEAREST CROSSROADS: 11100 TOM SHORT RD AND PROVIDENCE ROAD WEST

LEGEND

- INSTALL DT-903 SINGLE PHASE PADMOUNTED TRANSFORMER 13.8KV 120/240 - SIZED AS NOTED
- FUTURE STREET LIGHT
- 1/0 AL 25KV SINGLE PHASE PRIMARY CABLE
- 600 VOLTS SECONDARY CABLE - SIZED AS NOTED
- 600 VOLTS SECONDARY CABLE FOR STREET LIGHTING (JOB NUMBER AND WORK ID NUMBER ABOVE)

PROJECT	JOB NUMBER	WORK ID NUMBER
STREET LIGHT CABLE	533066451	SSPI 66451
CONDUIT	533066451	SSLI 66451
OVERHEAD	533066539	CSPI
STREET LIGHTING POLES	-	-

11-Lights

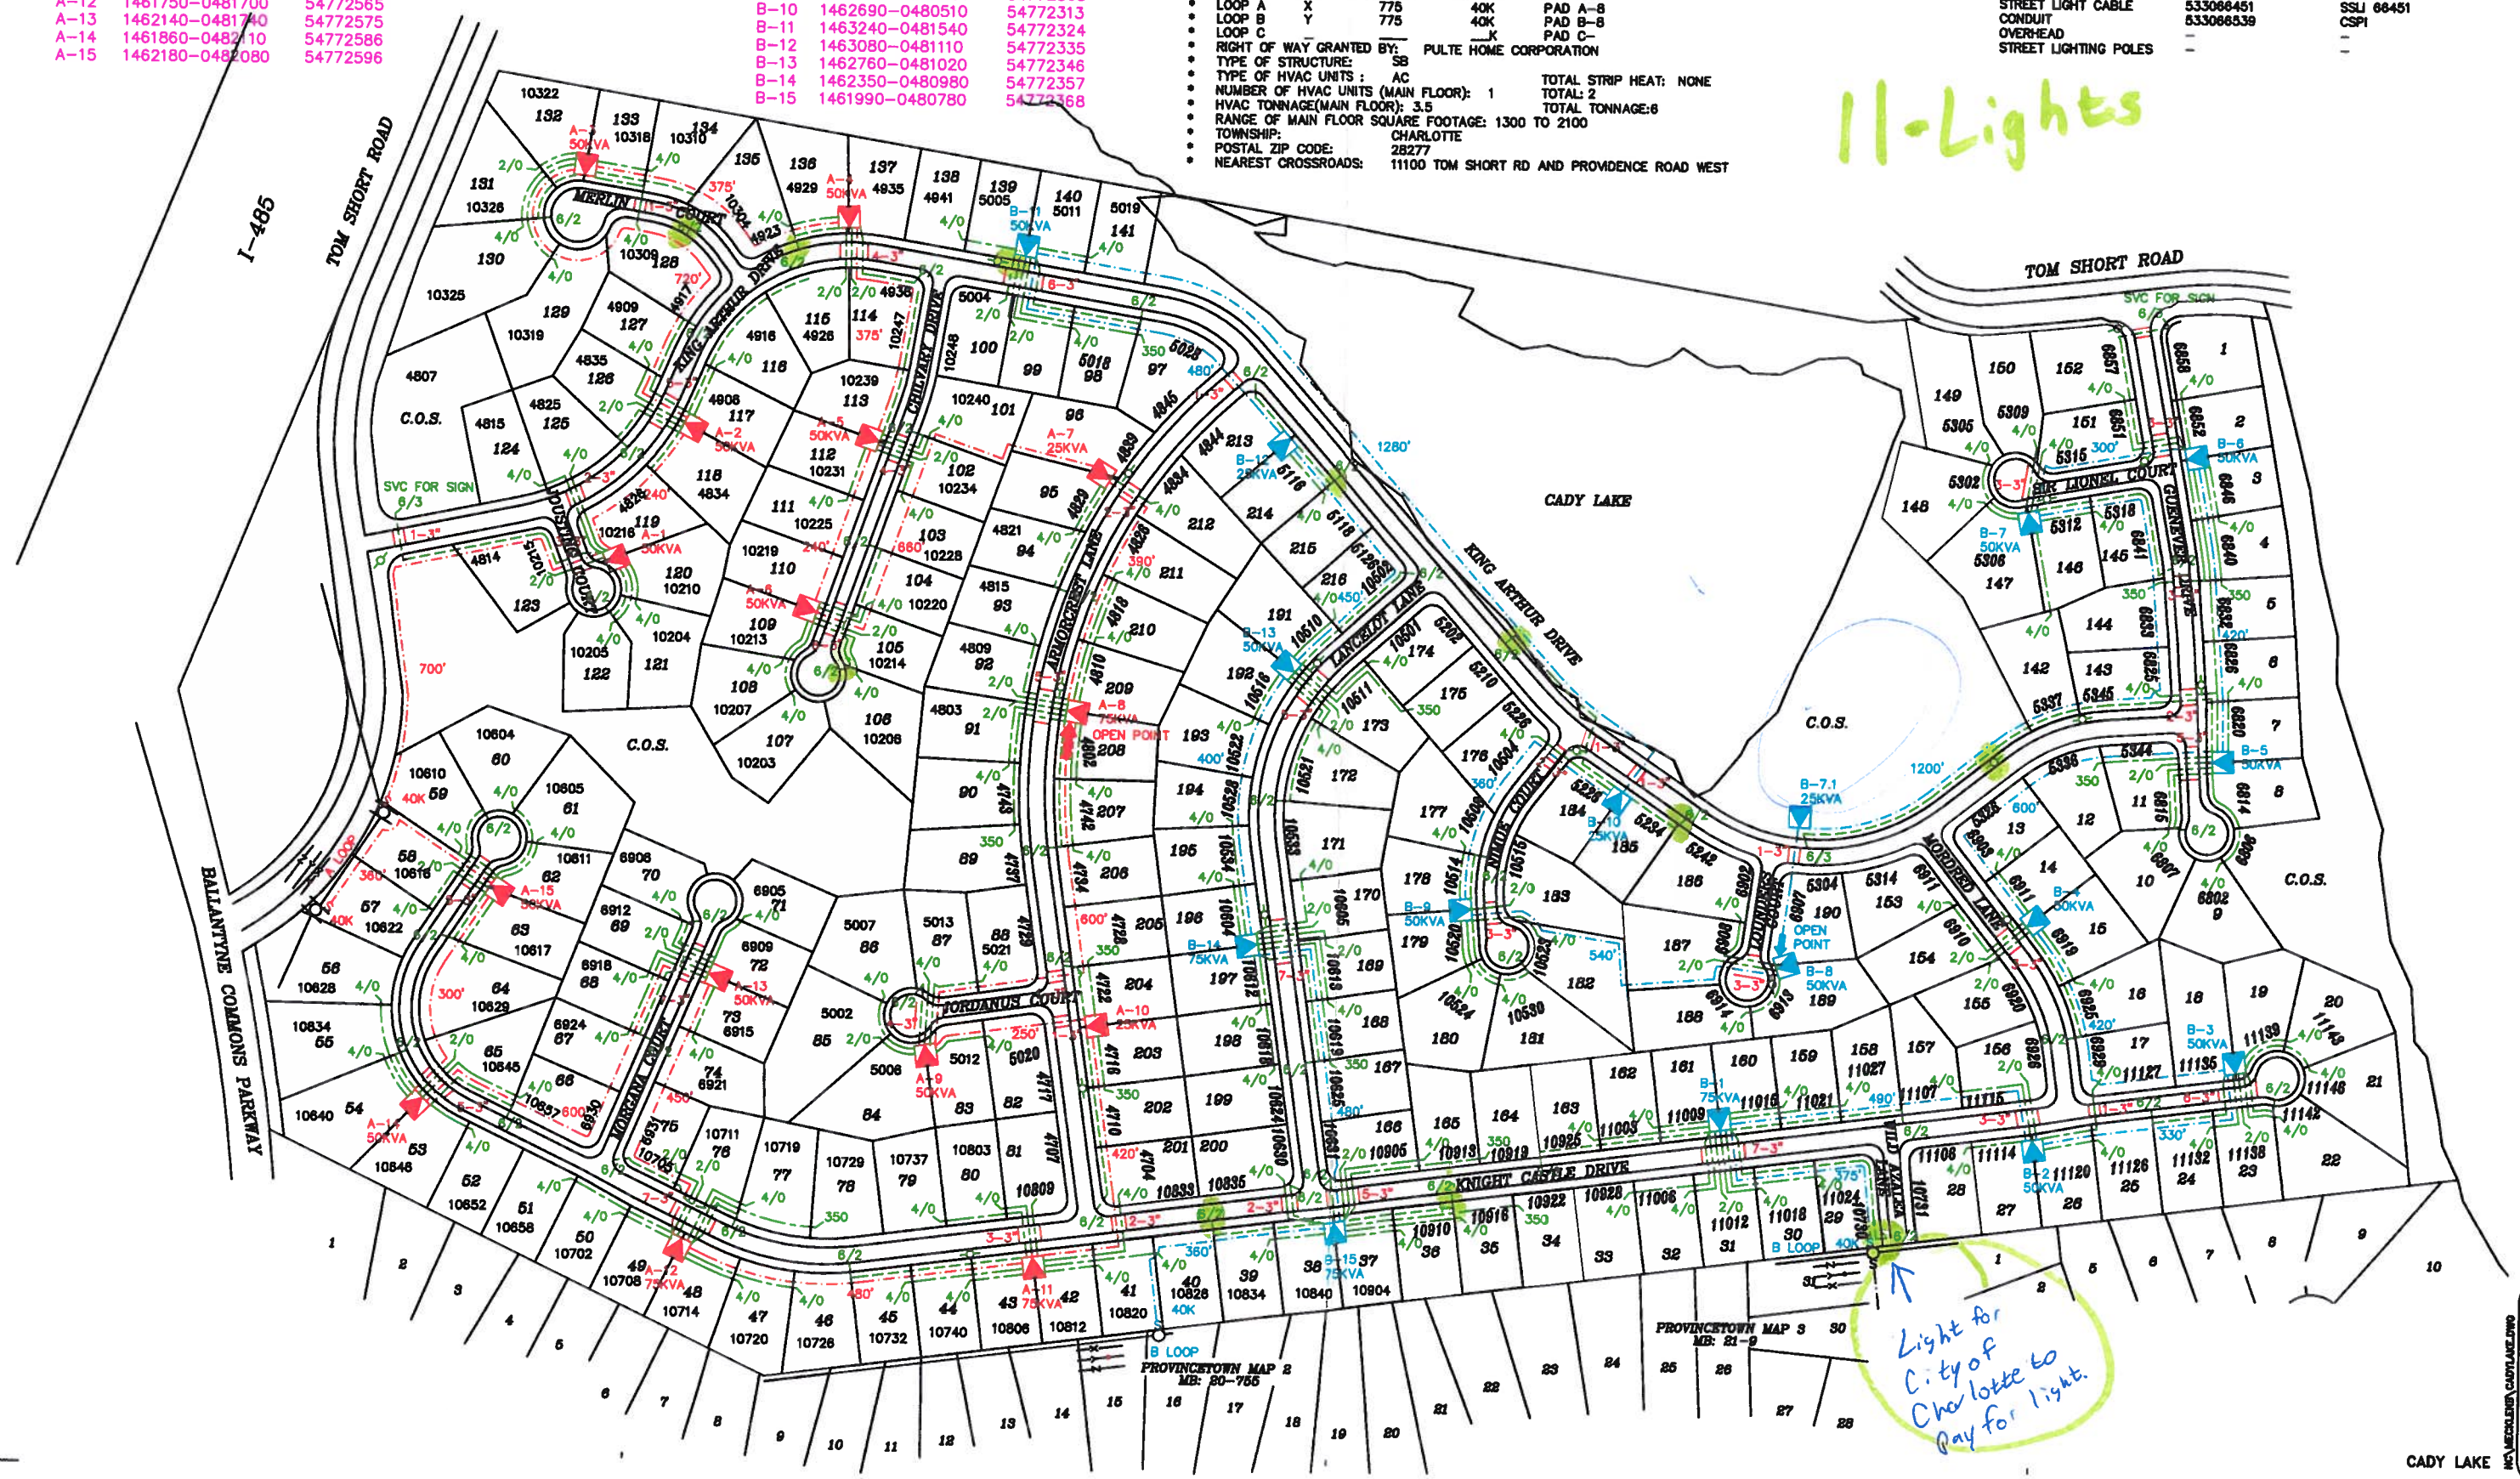

Light for City of Charlotte to pay for light.

Duke Power
CENTRAL REGION

CADY LAKE
11100 TOM SHORT ROAD

Designed	KMA5001
Engineer	MDT5251
CAD By	SRB1128
CAD Date	08-11-99
ESD	JGM4841

Revised	ADA/KMA
Date	10-22-99
Revised	SKT
Date	3/16/00
Revised	
Date	
Revised	
Date	

MAP GRID
1463-0480
The location of underground facilities shown are general locations only. Actual field locations may vary. Before digging. Call N.C. ONE CALL.
BS 1-800-632-4949
BC 1-800-622-0683
SCALE 1"= 120'

CADY LAKE

MC:\MICHALEVIC\CADY\CADY.DWG