| SAFETYFirst | USP: Add Up Stream Protection, Facility ID, and Blocking Devise Type | Safety Reminders / Adverse Conditions | WZS: Remember "Your Circle of Safety" |
|---|---|---|---|
| ▶ PERSONAL ACCOUNTABILITY | USP: | ?: | WZS: |
| ▶ ACTIVE CARING | USP: | ?: | WZS: |
| ▶ HAZARD RECOGNITION | USP: | ?: | WZS: |
| | USP: | ?: | WZS: |
| | USP: | ?: | WZS: |

**REMEMBER: Work zone area conditions may have changed for this job! Everyone is responsible for verifying the above safety information is correct prior to any work being performed each day.**

Map 2 of 3
Shows 22 thru 63 of 101 proposed lights

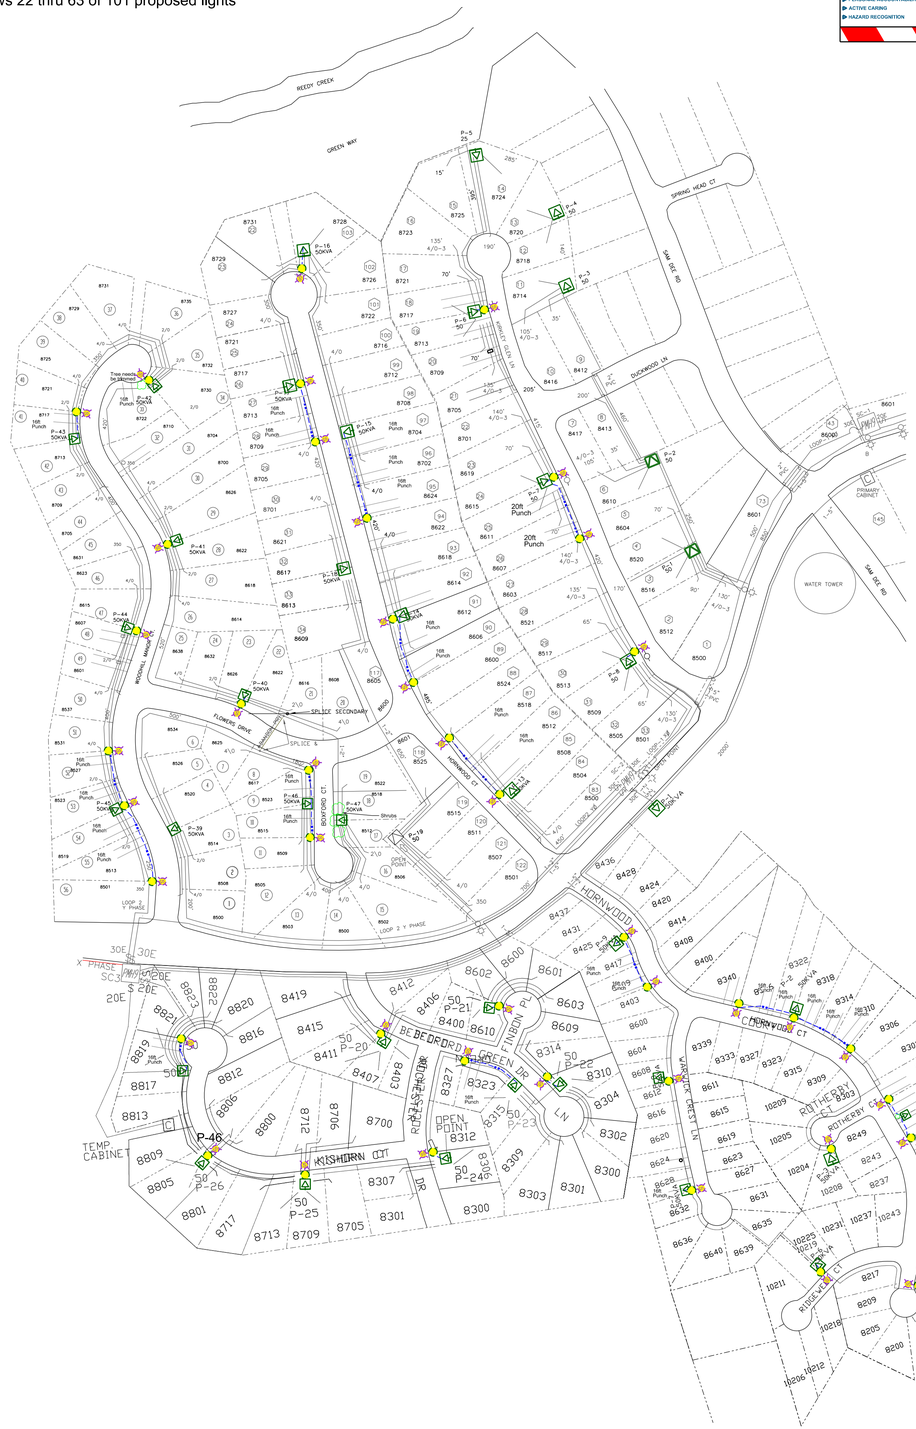


Install: 42 of 101 lights
Punch under 29 driveways

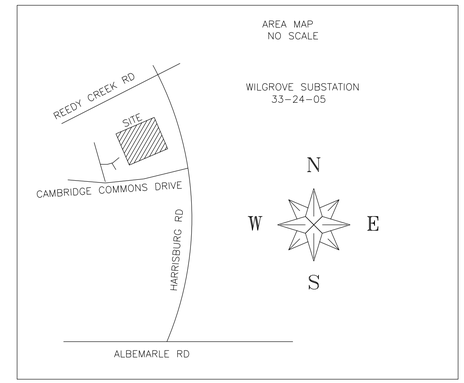


## Legend

- Proposed Wood Pole and 70 watt Cobra Head
- Proposed Underground Secondary
- Existing Undergroud Transformer
- Existing Wood Pole
- Existing Street Light
- Tree, Bush, Shrub

| | |
|---|---|
| Substation Name(s) | SCADA Newell Substation |
| Circuit ID(s) | 01342405 |
| Facility ID(s) | 40864119 |
| Work Order Number | 6061293 |
| Customer/Contact | Todd Huss |
| Contact Phone | 704-336-4118 |
| Job Site Address | Cambridge Commons Dr. |
| City | CHARLOTTE |
| County | MECKLENBURG |
| State, Zip | NC,28215 |
| Designer | Kenneth Hunter |
| Designer Phone | 704-395-4430 |

Double click to add additional notes and details to drawing.

DUKE ENERGY.

Sheet 2 of 3
Scale = N/A