SAFETYFirst	USP: Add Up Stream Protection, Facility ID, and Blocking Devise Type	Safety Reminders / Adverse Conditions	WZS:Remember "Your Circle of Safety"
	USP:	?:	WZS:
	USP:	?:	WZS:
	USP:	?:	WZS:
	USP:	?:	WZS:

REMEMBER: Work zone area conditions may have changed for this job! Everyone is responsible for verifying the above safety information is correct prior to any work being performed each day.

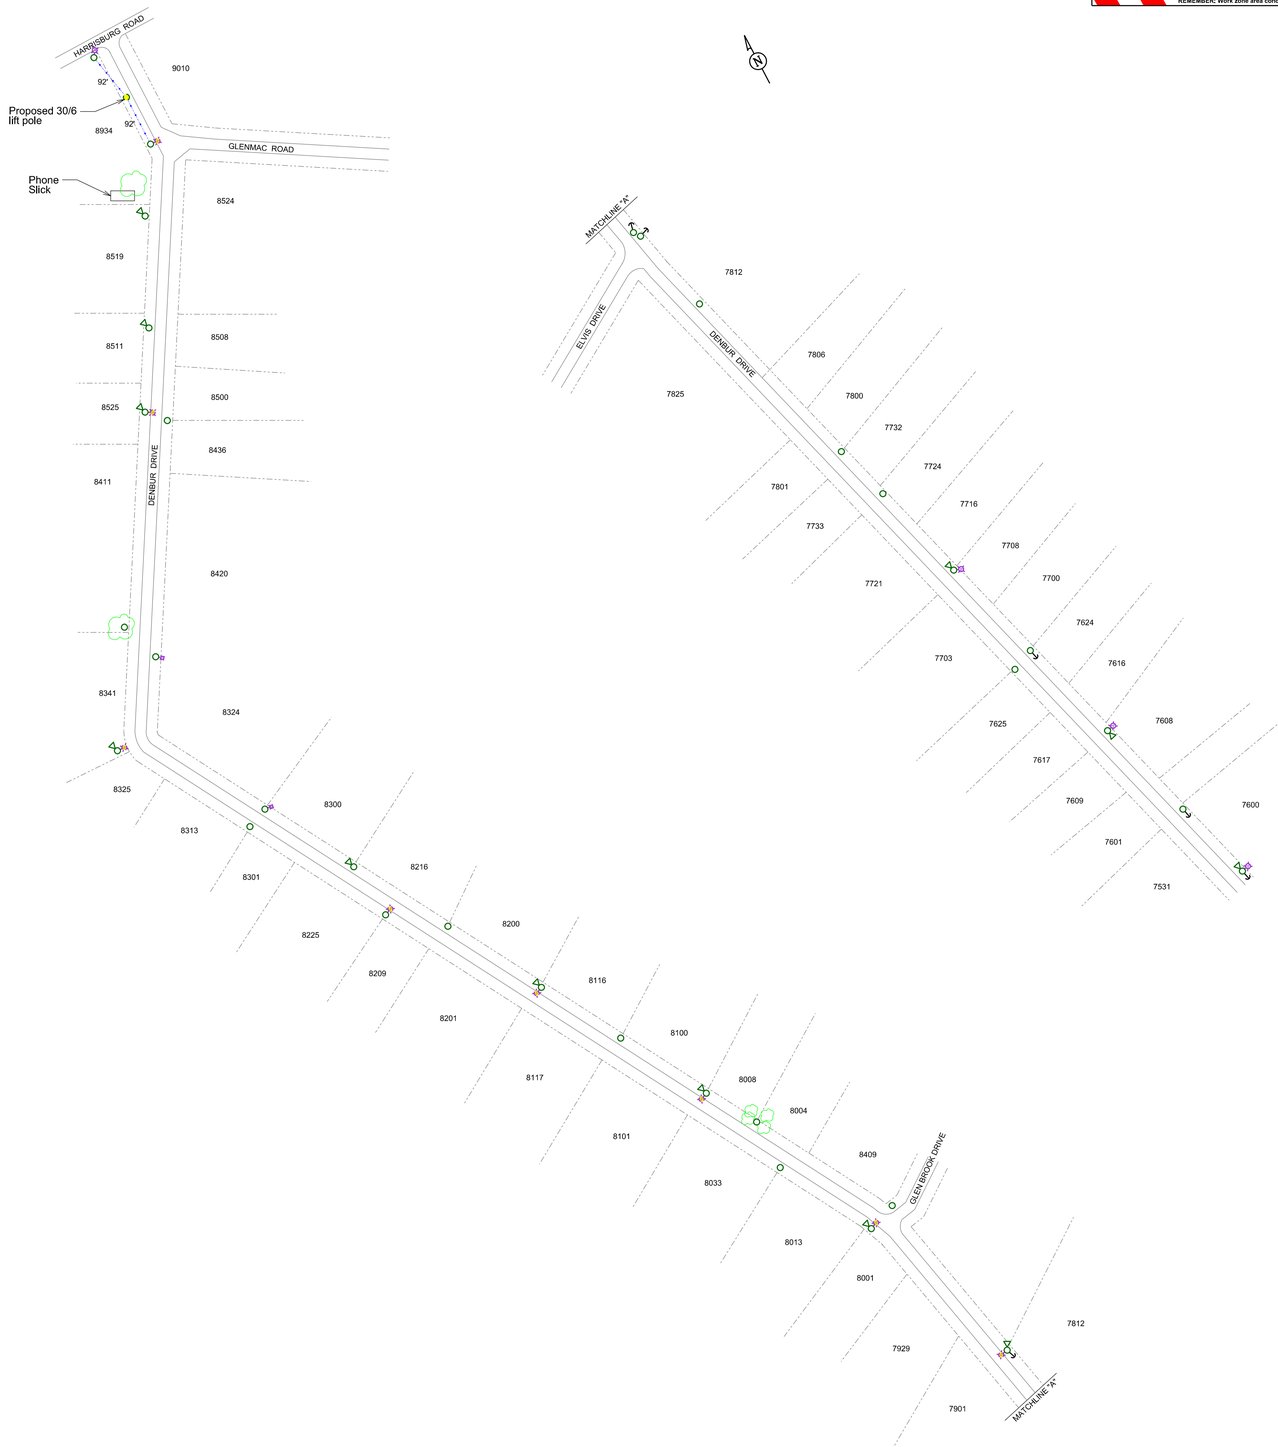

Substation Name(s)
Circuit ID(s)
Facility ID(s)

Work Order Number 8206456
Customer/Contact Ralph Truitt
Contact Phone 704-336-6709
Job Site Address Denbur Drive
City CHARLOTTE
County MECKLENBURG
State, Zip NC,
Designer Frank Studenski
Designer Phone 704-796-2430

Double click to add addtional notes and details to drawing,

DUKE ENERGY.

Sheet 1 of 1
Scale = N/A