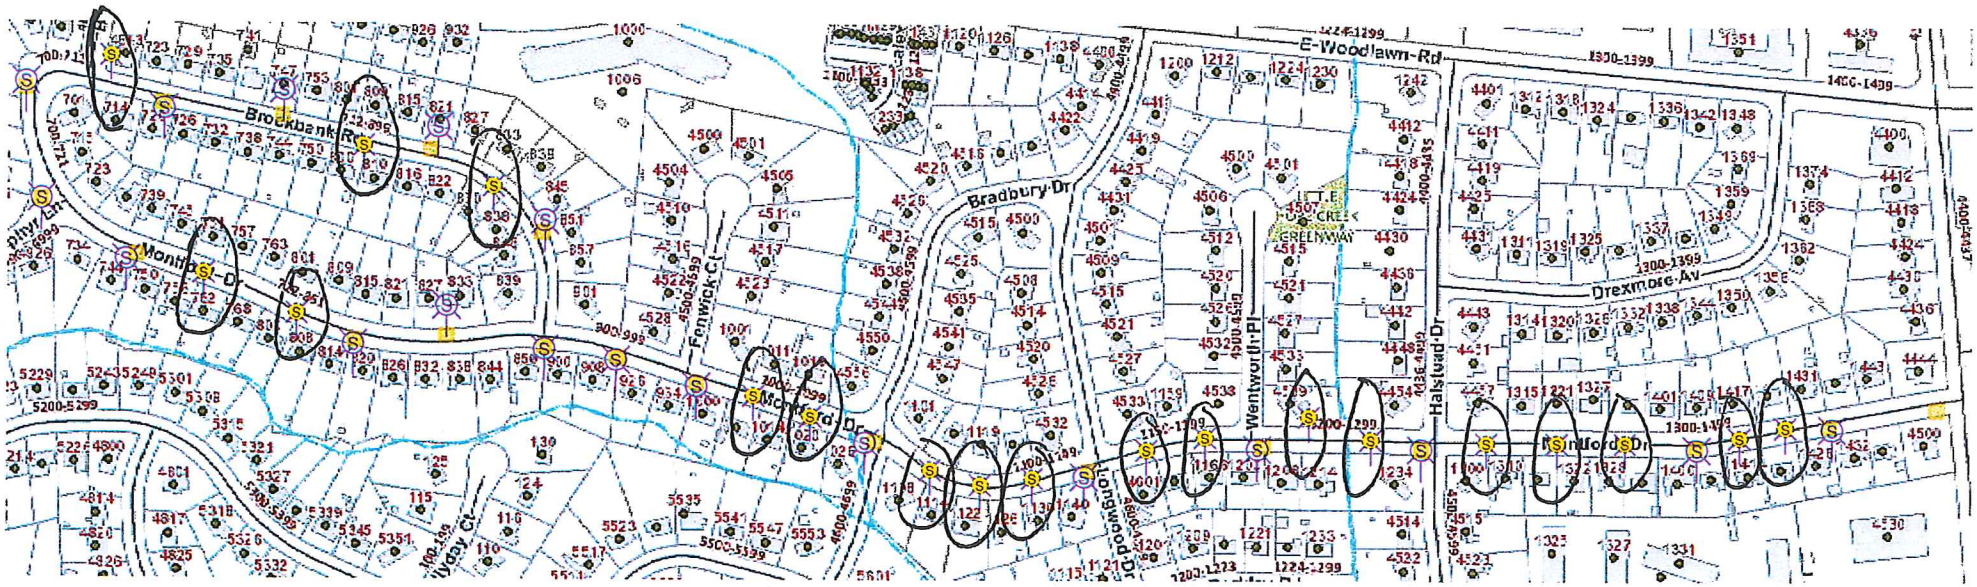

EXISTING WOODPOLE/LIGHT FIXTURE

PROPOSED 70 WATT LED COBRA HEAD FIXTURE