LYNX BLUE LINE EXTENSION ALIGNMENT AND PROFILE TO BE USED FOR DEVELOPMENT OF 30% PRELIMINARY ENGINEERING PLANS AND THE DEIS. DATE: NOVEMBER 17, 2009

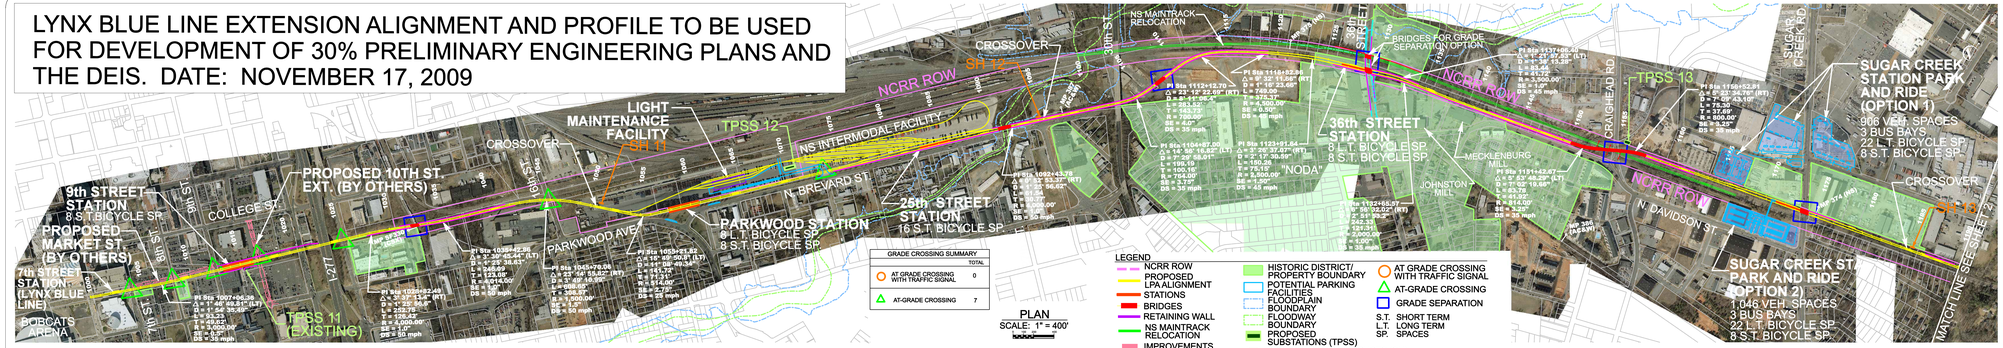

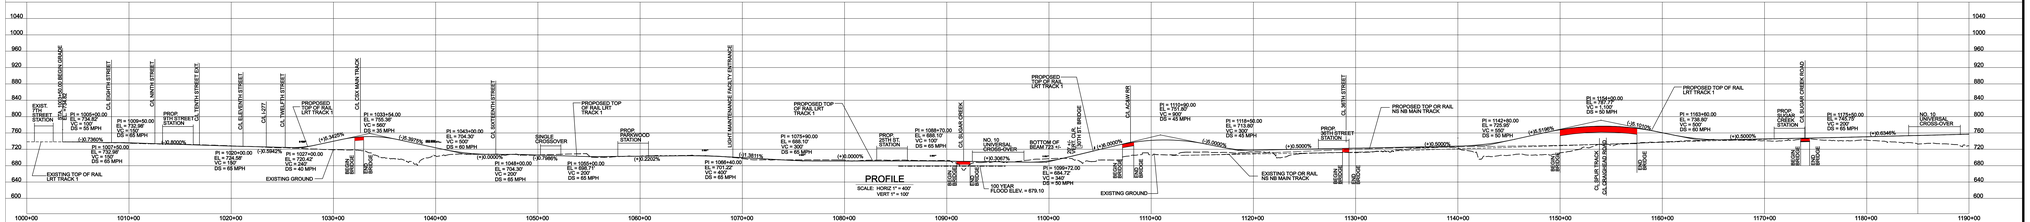

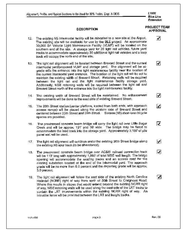

CONCEPTUAL DRAWING
SUBJECT TO CHANGE WITHOUT NOTICE

STV / Ralph Whitehead Associates, Inc.
1000 West Morehead St., Ste. 200
Charlotte, NC 28208

CATS CHARLOTTE AREA TRANSIT SYSTEM

PREPARED BY:
DRAWN BY:
DESIGNED BY:
APPROVED BY:

LYNX BLUE LINE EXTENSION
LOCALLY PREFERRED ALTERNATIVE
HORIZONTAL AND VERTICAL
TRACK ALIGNMENT

DATE: 11/17/09
SHEET: 1 OF 3
DRAWING:
SIZE NO:

NO.	DATE	REVISION	BY	DWN	CHK	APP

11/23/2009 10:36:57 AM N:\PROJ\2513745\Drawings\TRK\LRT\EXH\T-PNP-BLE-DSN-Align