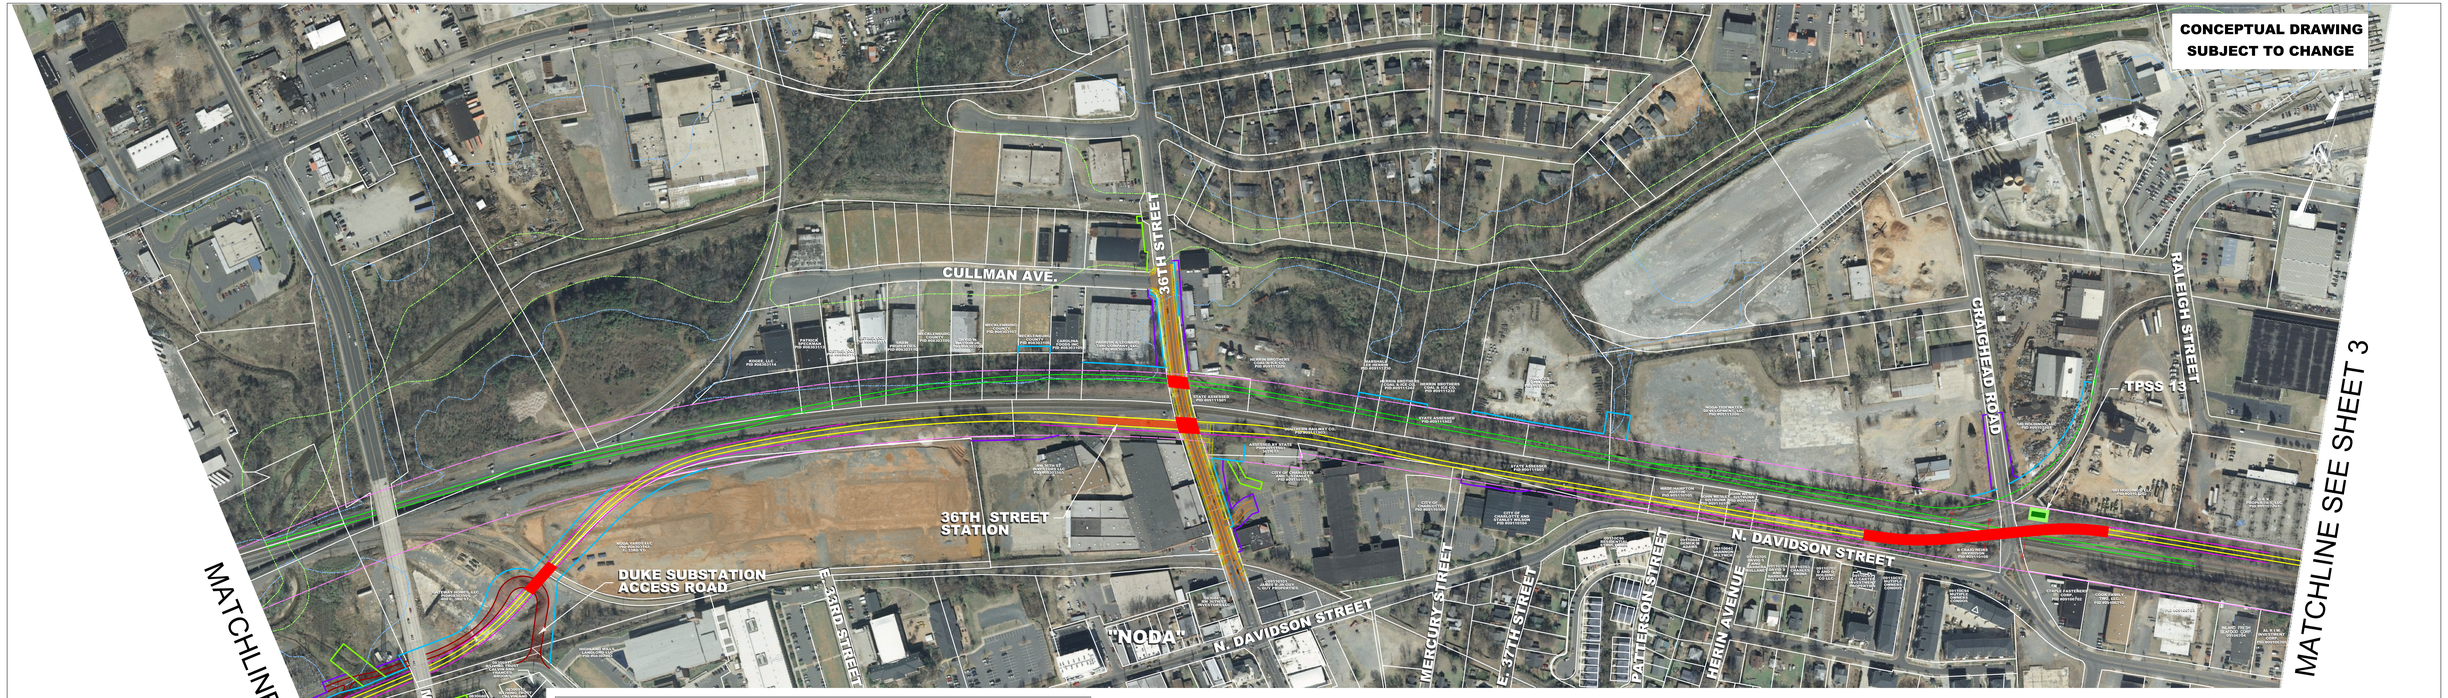

LEGEND

- Parcel Lines
- Existing North Carolina Railroad Right Of Way
- Existing Buildings To Be Removed
- Proposed Right Of Way (Based On 30% Plans)
- Proposed Total Acquisition
- Proposed Permanent Easement
- Proposed Temporary Construction Easement
- Proposed LRT Track
- Proposed LRT Station
- Proposed Freight Track
- Proposed Retaining Wall
- Proposed Bridge
- Proposed Park And Ride
- Proposed Signal House (SH)
- Proposed Traction Power Substation Location
- Proposed VLMF Building
- Proposed Access Road
- Proposed Pavement
- Proposed Sidewalk
- Proposed Traffic Signal
- Right In / Right Out

PLAN
SCALE: 1" = 100'

0 100 200 300 400

LYNX BLUE LINE EXTENSION

PUBLIC MEETINGS

SEPTEMBER 2010

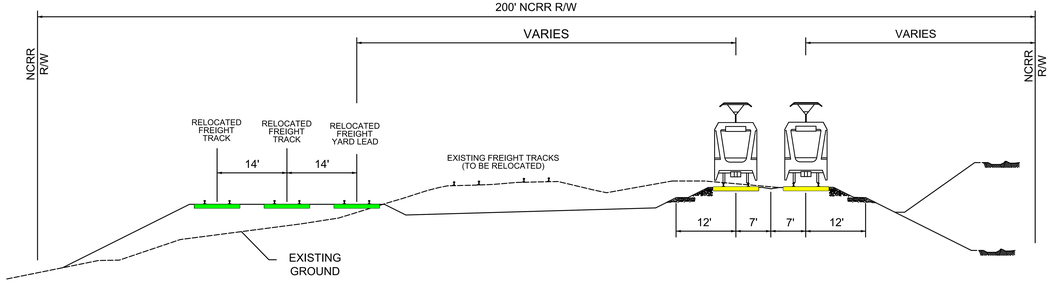

TYPICAL SECTION WITHIN NCRR ROW (SOUTH OF CRAIGHEAD ROAD)