LYNX BLUE LINE EXTENSION — PROJECT LAYOUT

TO BE USED FOR DEVELOPMENT OF 65% PRELIMINARY ENGINEERING PLANS AND FEIS

DATE: MARCH 21, 2011

LEGEND

- NCRR ROW
- PROPOSED LRT ALIGNMENT
- STATIONS
- BRIDGES
- RETAINING WALLS
- NS MAIN TRACK RELOCATION (INTERIM)
- IMPROVEMENTS BY OTHERS
- HISTORIC DISTRICT/ PROPERTY BOUNDARY
- POTENTIAL PARKING FACILITIES
- FLOODPLAIN BOUNDARY
- FLOODWAY BOUNDARY
- PROPOSED SUBSTATION (TPSS #)
- PROPOSED SIGNAL HOUSE (SH #)
- DAILY DISPATCH FACILITY
- COMFORT STATION
- AT GRADE CROSSING WITH TRAFFIC SIGNAL (0 THIS SHEET)
- AT-GRADE CROSSING (7 THIS SHEET)
- GRADE SEPARATION (5 THIS SHEET)
- S.T. SHORT TERM
- L.T. LONG TERM
- SP. SPACES

PLAN SCALE: 1" = 800'

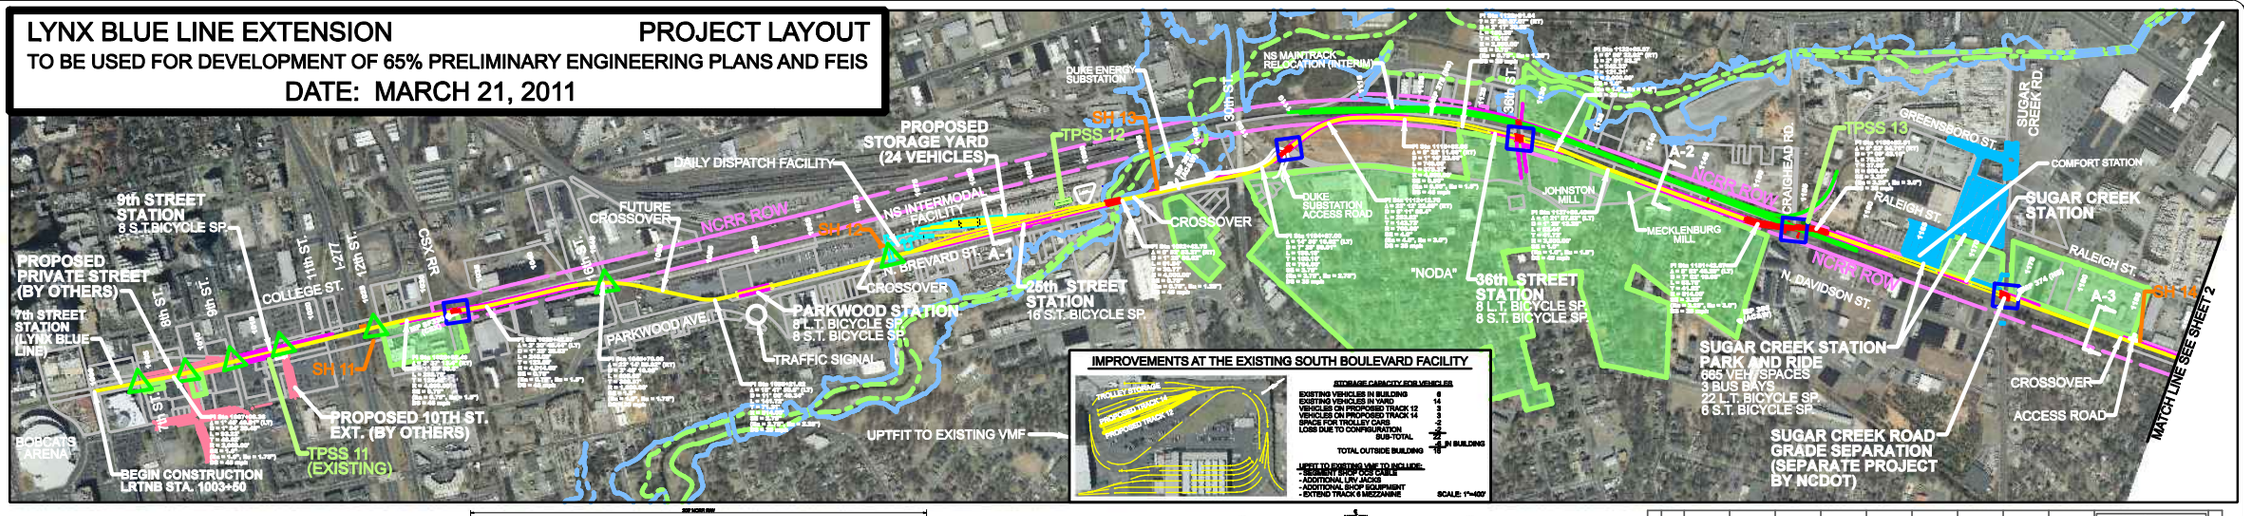

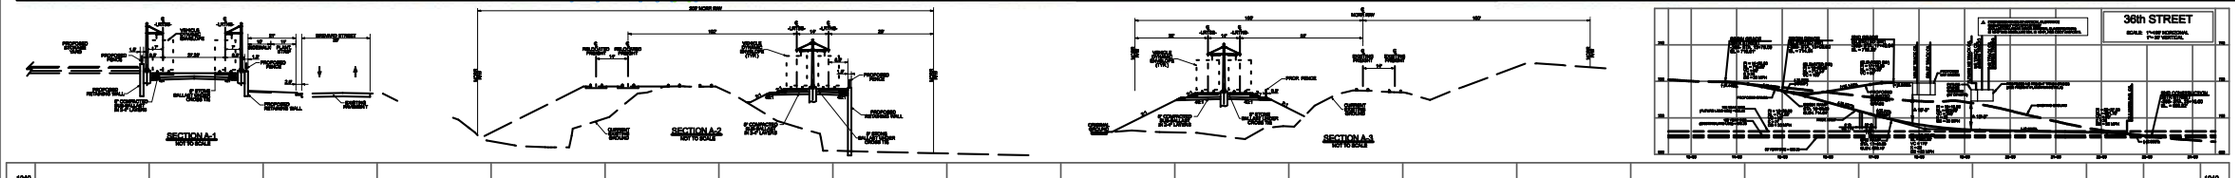

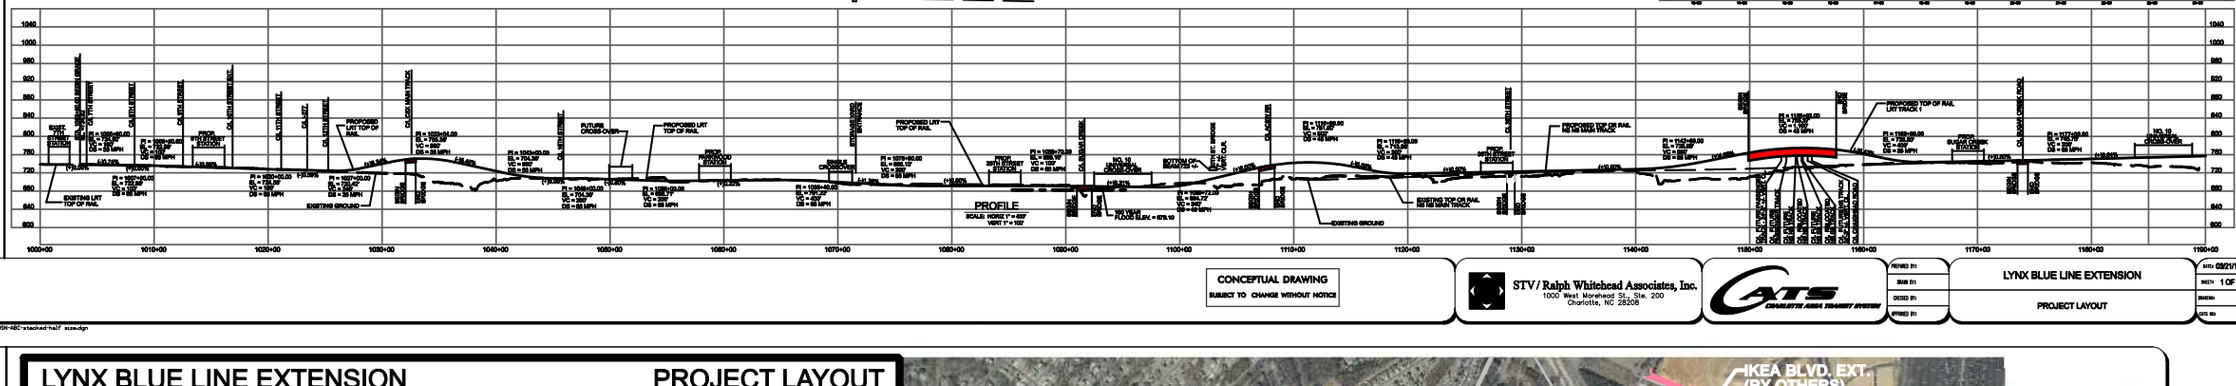

CONCEPTUAL DRAWING SUBJECT TO CHANGE WITHOUT NOTICE

STV / Ralph Whitehead Associates, Inc. 1000 West Morehead St., Ste. 200 Charlotte, NC 28208

CATS CHARLOTTE AREA TRANSIT SYSTEM

LYNX BLUE LINE EXTENSION — PROJECT LAYOUT — DATE: 03/21/11 — SHEET: 1 OF 3

LYNX BLUE LINE EXTENSION — PROJECT LAYOUT

TO BE USED FOR DEVELOPMENT OF 65% PRELIMINARY ENGINEERING PLANS AND FEIS

DATE: MARCH 21, 2011

LEGEND

- NCRR ROW
- PROPOSED LRT ALIGNMENT
- STATIONS
- BRIDGES
- RETAINING WALLS
- NS MAIN TRACK RELOCATION (INTERIM)
- IMPROVEMENTS BY OTHERS
- HISTORIC DISTRICT/ PROPERTY BOUNDARY
- POTENTIAL PARKING FACILITIES
- FLOODPLAIN BOUNDARY
- FLOODWAY BOUNDARY
- PROPOSED SUBSTATION (TPSS #)
- PROPOSED SIGNAL HOUSE (SH #)
- DAILY DISPATCH FACILITY
- COMFORT STATION
- AT GRADE CROSSING WITH TRAFFIC SIGNAL (6 THIS SHEET)
- AT-GRADE CROSSING (1 THIS SHEET)
- GRADE SEPARATION (3 THIS SHEET)
- S.T. SHORT TERM
- L.T. LONG TERM
- SP. SPACES

PLAN SCALE: 1" = 800'

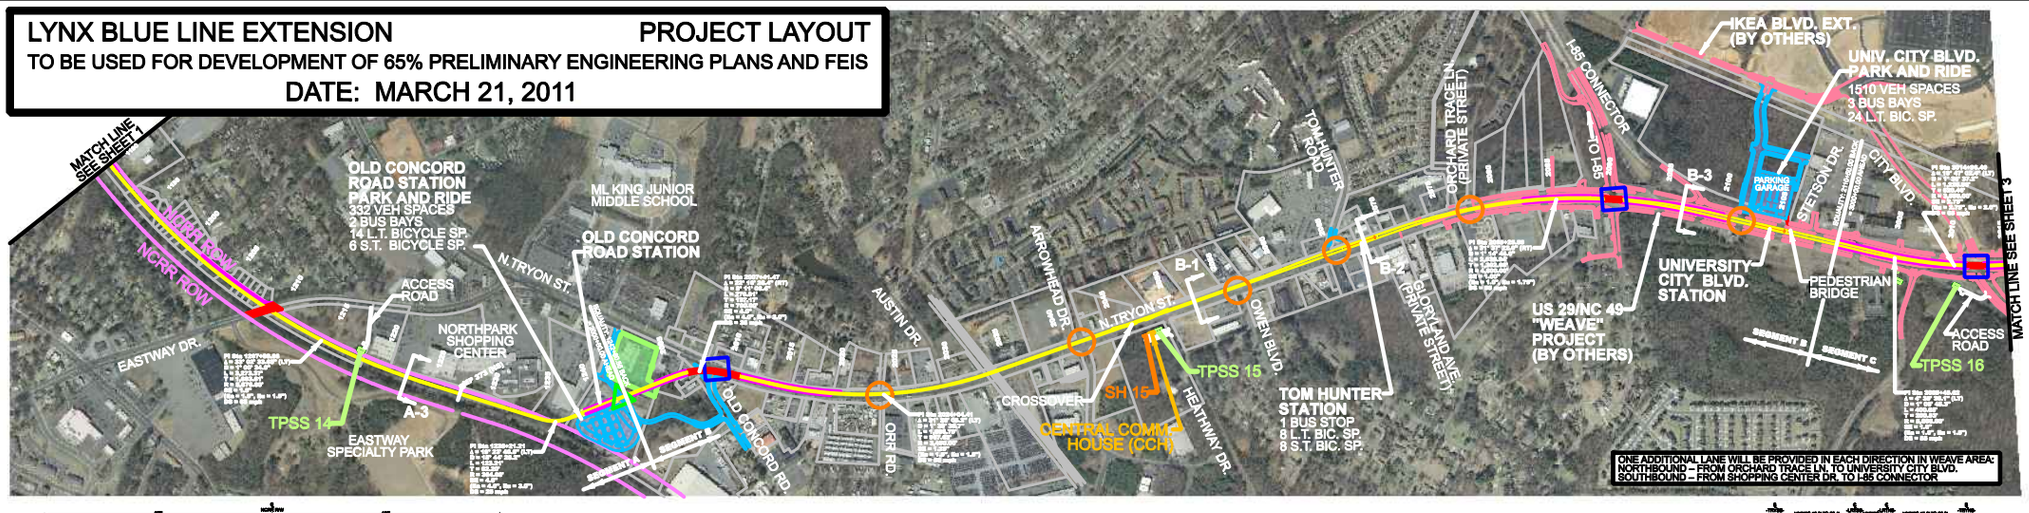

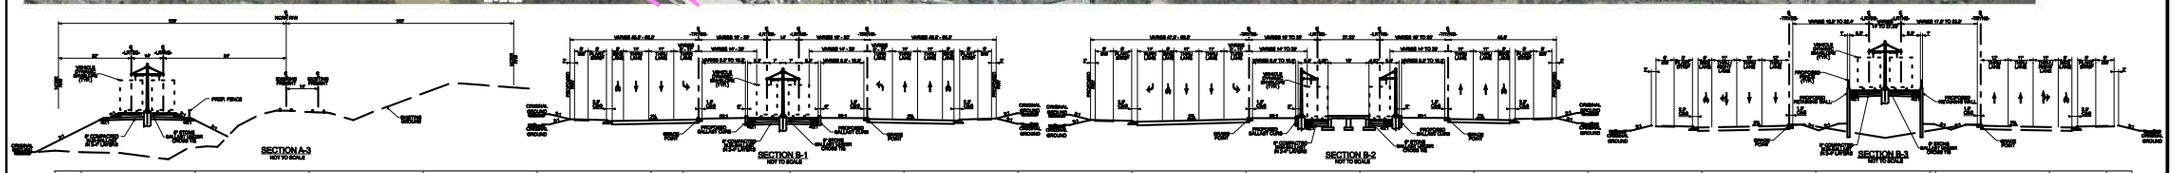

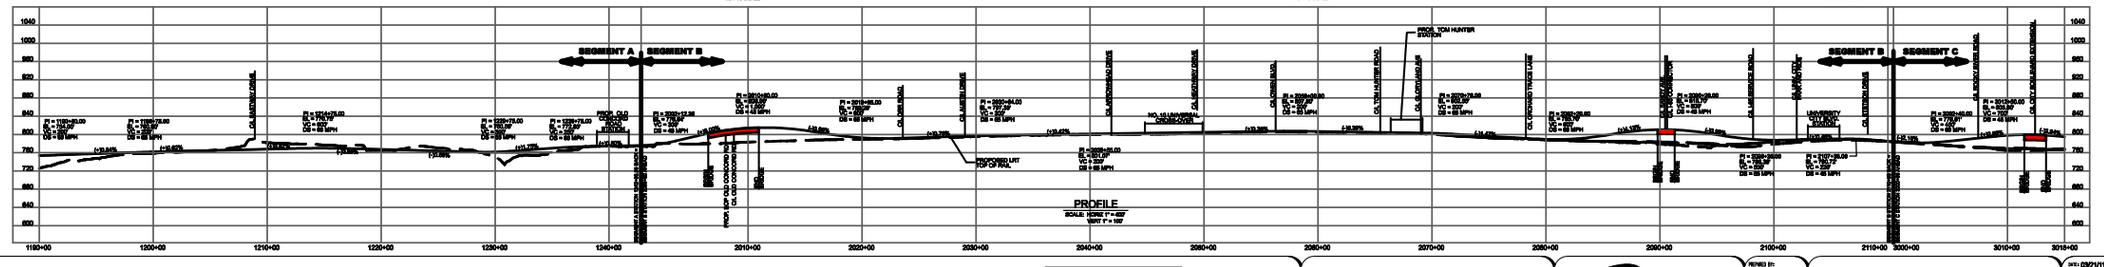

CONCEPTUAL DRAWING SUBJECT TO CHANGE WITHOUT NOTICE

STV / Ralph Whitehead Associates, Inc. 1000 West Morehead St., Ste. 200 Charlotte, NC 28208

CATS CHARLOTTE AREA TRANSIT SYSTEM

LYNX BLUE LINE EXTENSION — PROJECT LAYOUT — DATE: 03/21/11 — SHEET: 2 OF 3

LYNX BLUE LINE EXTENSION — PROJECT LAYOUT

TO BE USED FOR DEVELOPMENT OF 65% PRELIMINARY ENGINEERING PLANS AND FEIS

DATE: MARCH 21, 2011

LEGEND

- NCRR ROW
- PROPOSED LRT ALIGNMENT
- STATIONS
- BRIDGES
- RETAINING WALLS
- NS MAIN TRACK RELOCATION (INTERIM)
- IMPROVEMENTS BY OTHERS
- HISTORIC DISTRICT/ PROPERTY BOUNDARY
- POTENTIAL PARKING FACILITIES
- FLOODPLAIN BOUNDARY
- FLOODWAY BOUNDARY
- PROPOSED SUBSTATION (TPSS #)
- PROPOSED SIGNAL HOUSE (SH #)
- DAILY DISPATCH FACILITY
- COMFORT STATION
- AT GRADE CROSSING WITH TRAFFIC SIGNAL (6 THIS SHEET)
- AT-GRADE CROSSING (0 THIS SHEET)
- GRADE SEPARATION (2 THIS SHEET)
- S.T. SHORT TERM
- L.T. LONG TERM
- SP. SPACES

PLAN SCALE: 1" = 800'

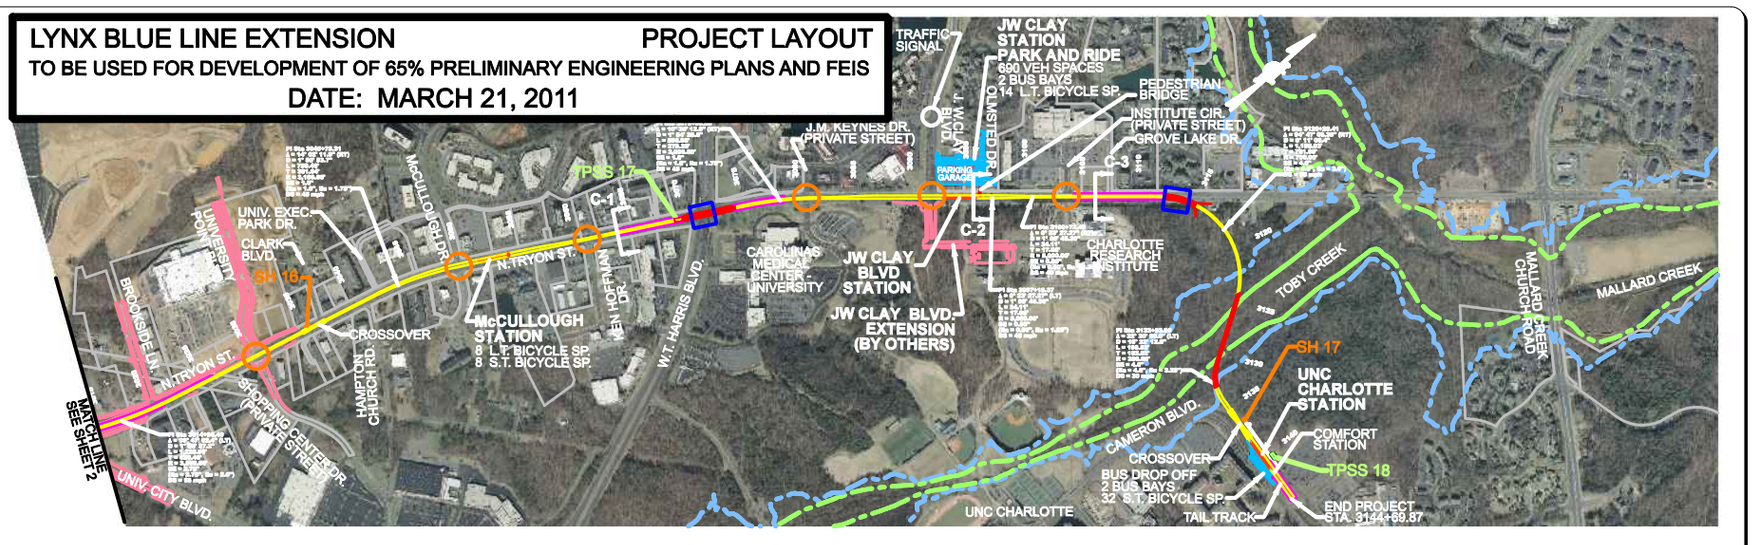

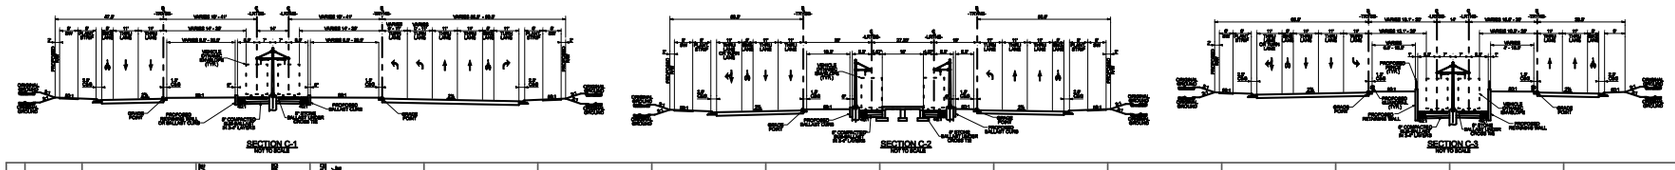

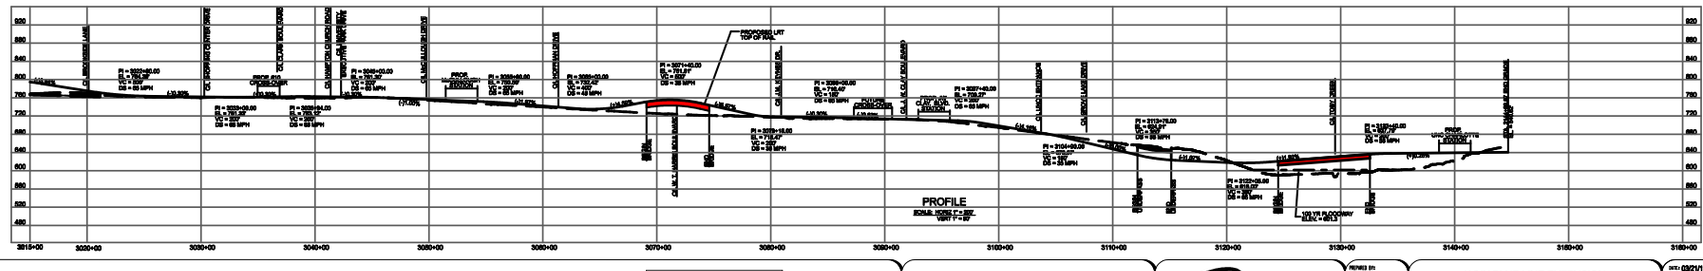

CONCEPTUAL DRAWING SUBJECT TO CHANGE WITHOUT NOTICE

STV / Ralph Whitehead Associates, Inc. 1000 West Morehead St., Ste. 200 Charlotte, NC 28208

CATS CHARLOTTE AREA TRANSIT SYSTEM

LYNX BLUE LINE EXTENSION — PROJECT LAYOUT — DATE: 03/21/11 — SHEET: 3 OF 3