LYNX BLUE LINE EXTENSION — PROJECT LAYOUT

TO BE USED FOR DEVELOPMENT OF FINAL DESIGN

DATE: DECEMBER 31, 2012

REV. 01

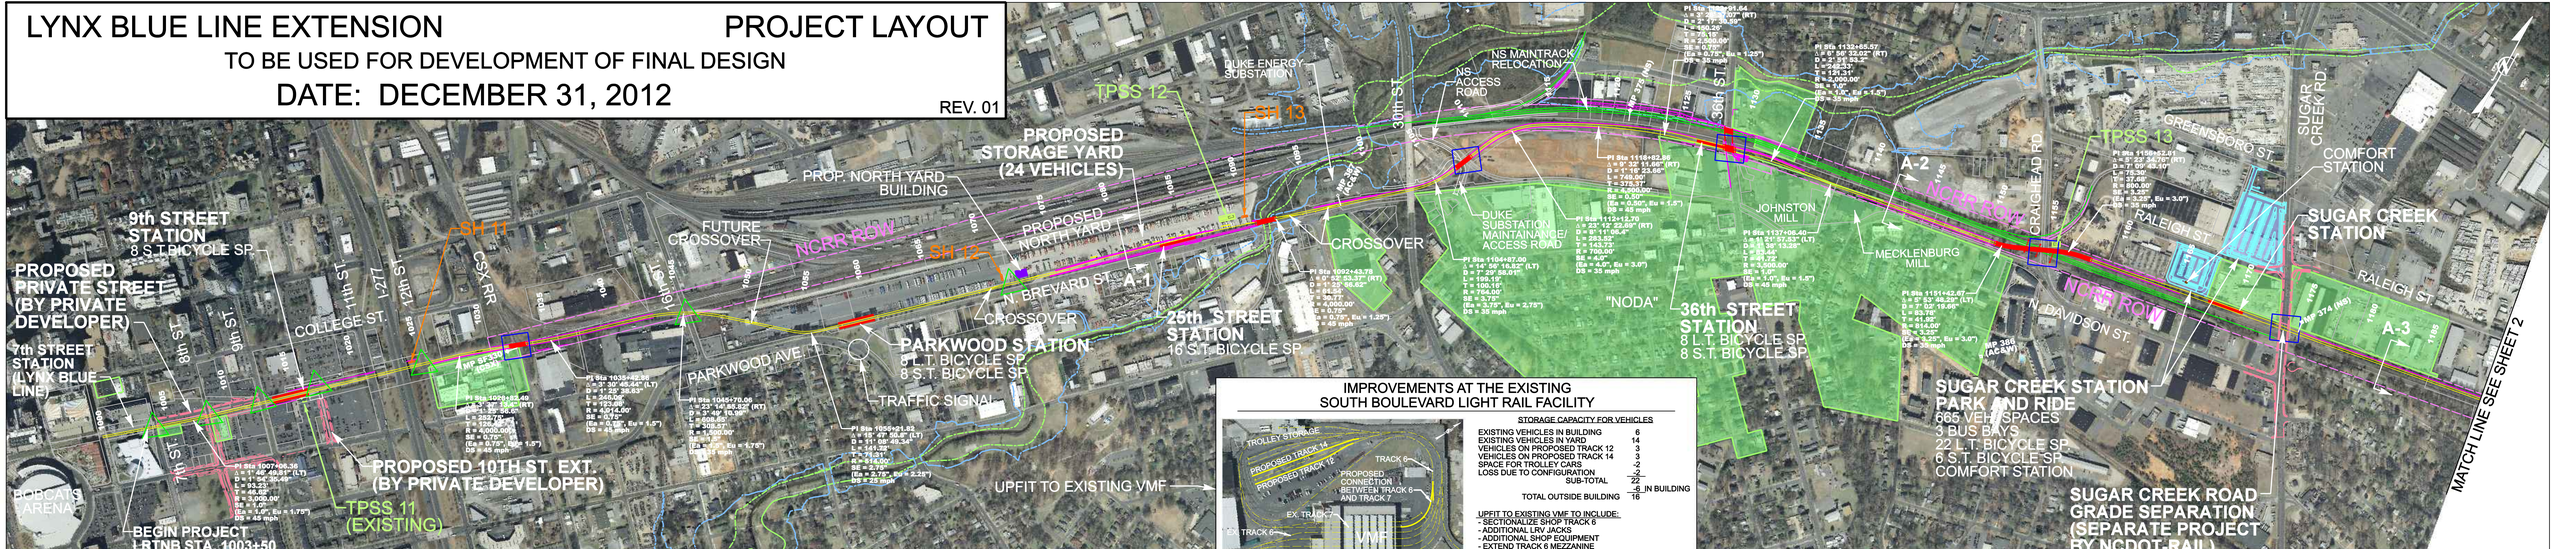

IMPROVEMENTS AT THE EXISTING SOUTH BOULEVARD LIGHT RAIL FACILITY

STORAGE CAPACITY FOR VEHICLES

EXISTING VEHICLES IN BUILDING	6
EXISTING VEHICLES IN YARD	14
VEHICLES ON PROPOSED TRACK 12	3
VEHICLES ON PROPOSED TRACK 14	3
SPACE FOR TROLLEY CARS	2
LOSS DUE TO CONFIGURATION	2
SUB-TOTAL	30
	- 14 IN BUILDING
TOTAL OUTSIDE BUILDING	16

UPFIT TO EXISTING VMF TO INCLUDE:
- SECTIONALIZE SHOP TRACK 6
- ADDITIONAL LRV JACKS
- ADDITIONAL SHOP EQUIPMENT
- EXTEND TRACK 6 MEZZANINE