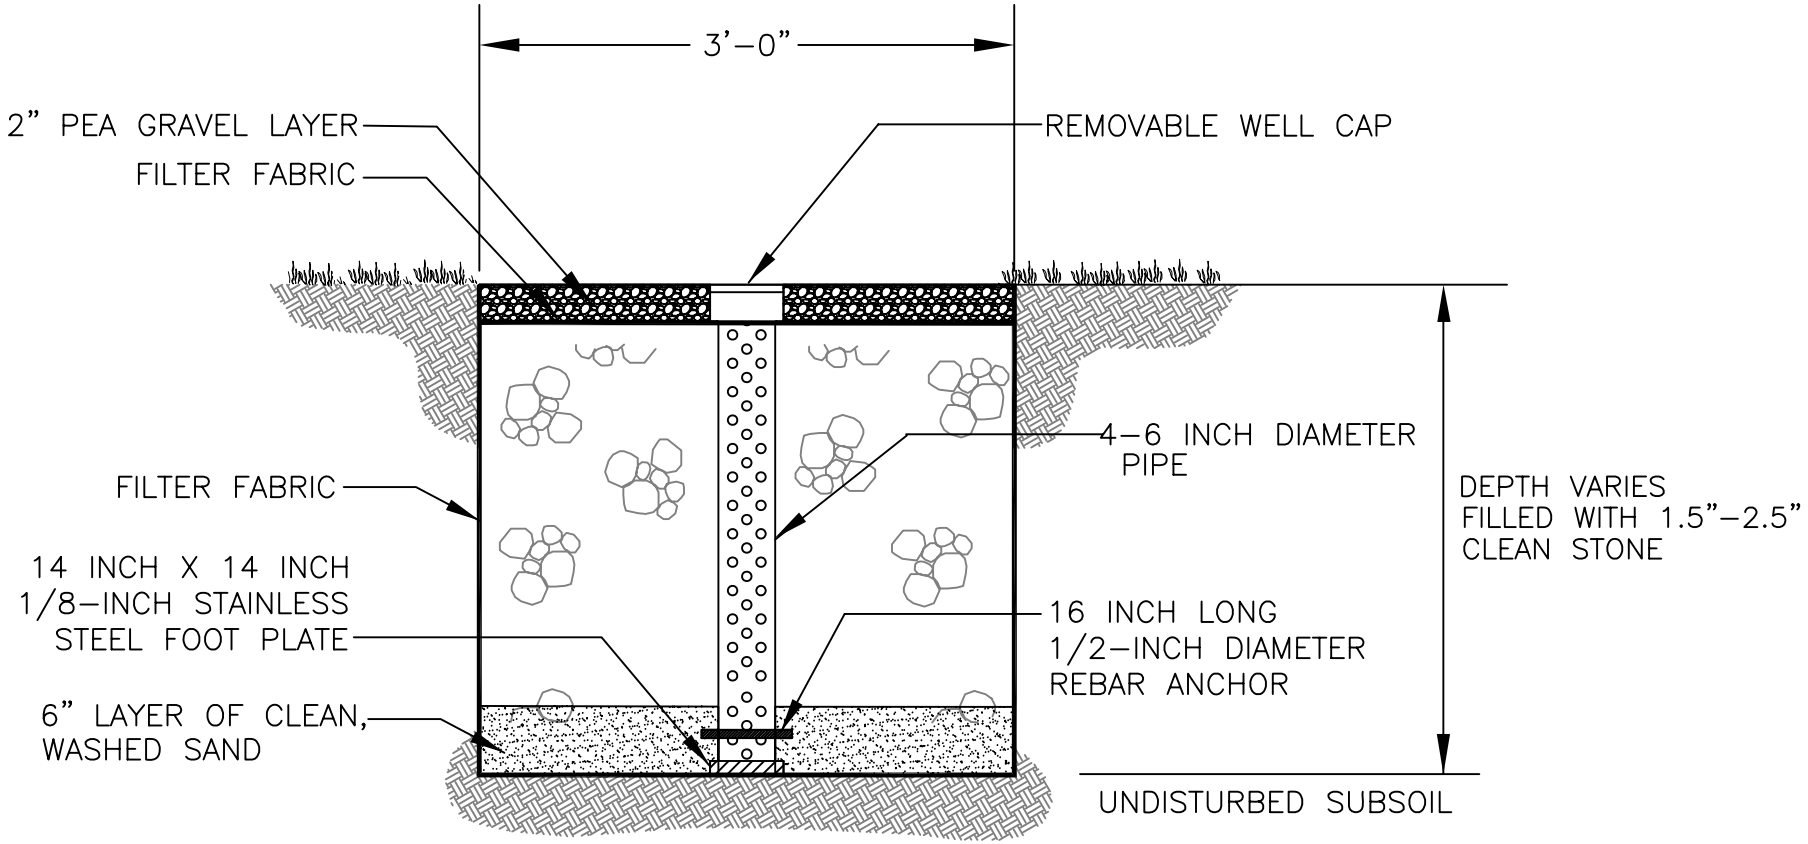

PERFORATION HOLES TO BE 1/2 INCH DIAMETER AT 3 INCH MINIMUM VERTICAL SPACING

NOT TO SCALE

CHARLOTTE.

CITY OF CHARLOTTE
LAND DEVELOPMENT STANDARDS
INCLUDES CHARLOTTE ETJ

OBSERVATION WELL

BMP FIG. 4.6.3

STD. NO.	REV.
21.20	2