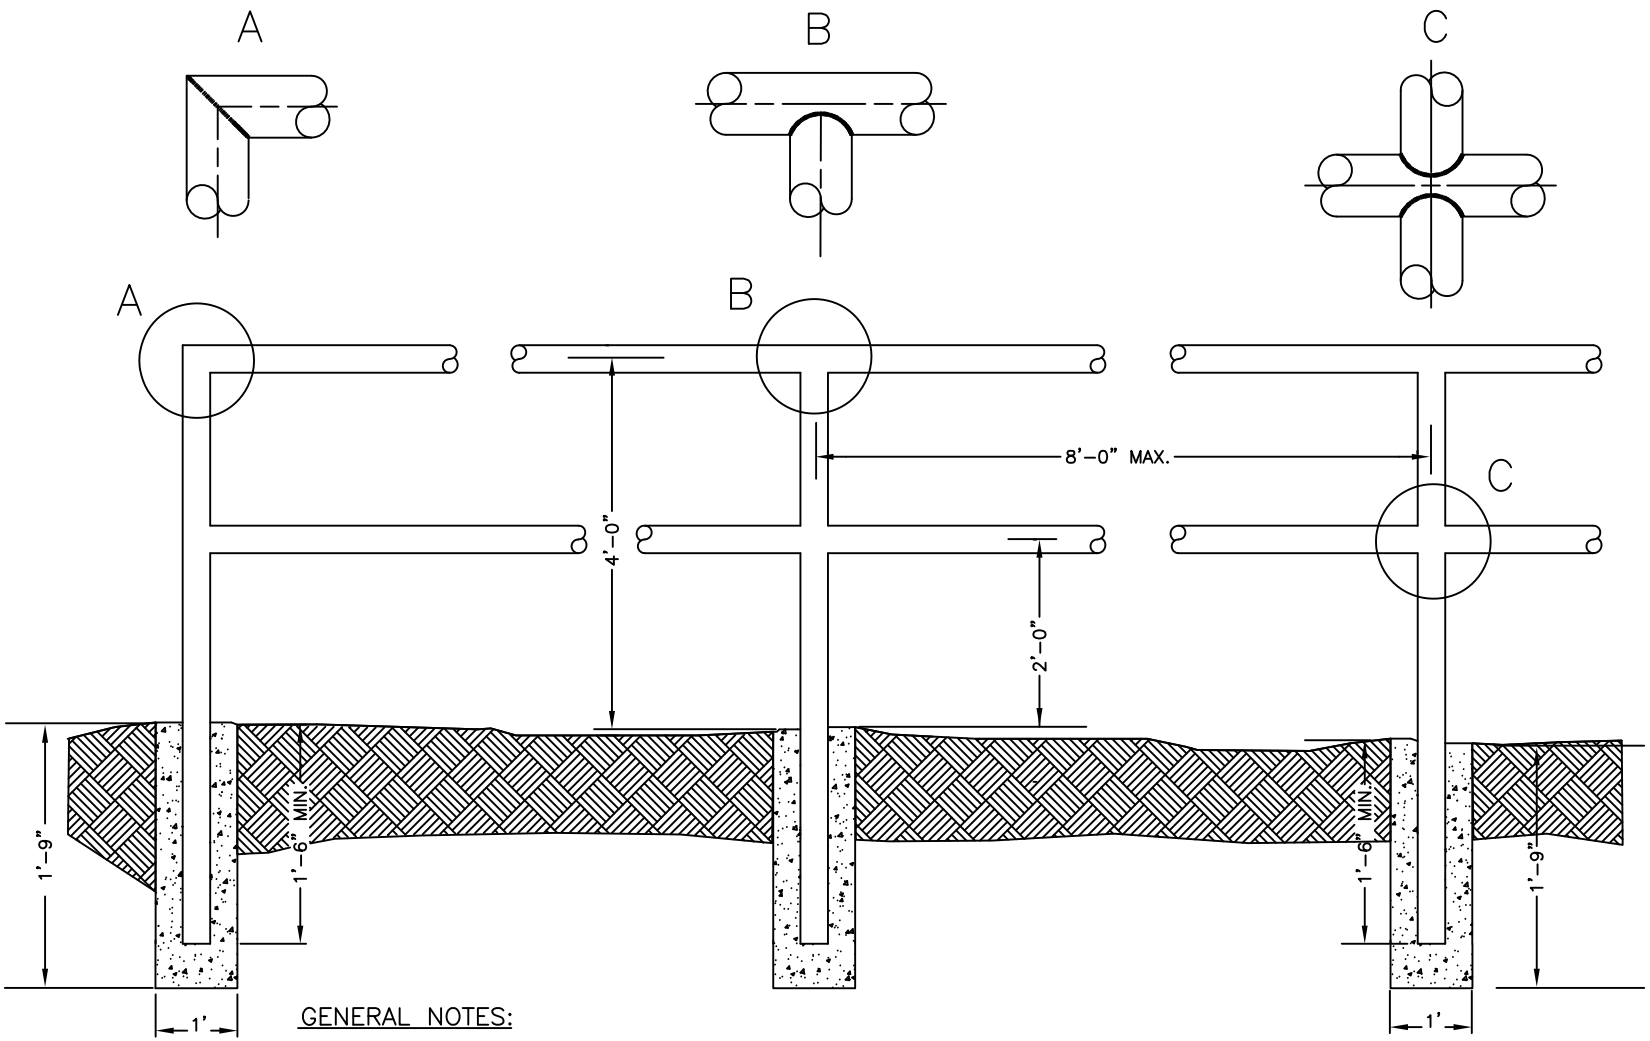

GENERAL NOTES:

1. ALL CONCRETE TO BE 3600 P.S.I. COMPRESSIVE STRENGTH.
2. TYPE OF PIPE TO BE USED IS 1-5/8" MAX. O.D. BLACK IRON, LOW CARBON PIPE OR GALVANIZED.
3. ALL JOINTS TO HAVE A 1/2" FILLET WELD AT ALL JOINTS.
4. AFTER INSTALLATION PAINT ASSMBLY WITH BLACK ALL WEATHER ENAMEL.
5. SEE DETAIL 50.04-B FOR WARRANTS

NOT TO SCALE

CHARLOTTE.

CITY OF CHARLOTTE
LAND DEVELOPMENT STANDARDS
INCLUDES CHARLOTTE ETJ

SAFETY RAIL

STD. NO.	REV.
50.04A	7