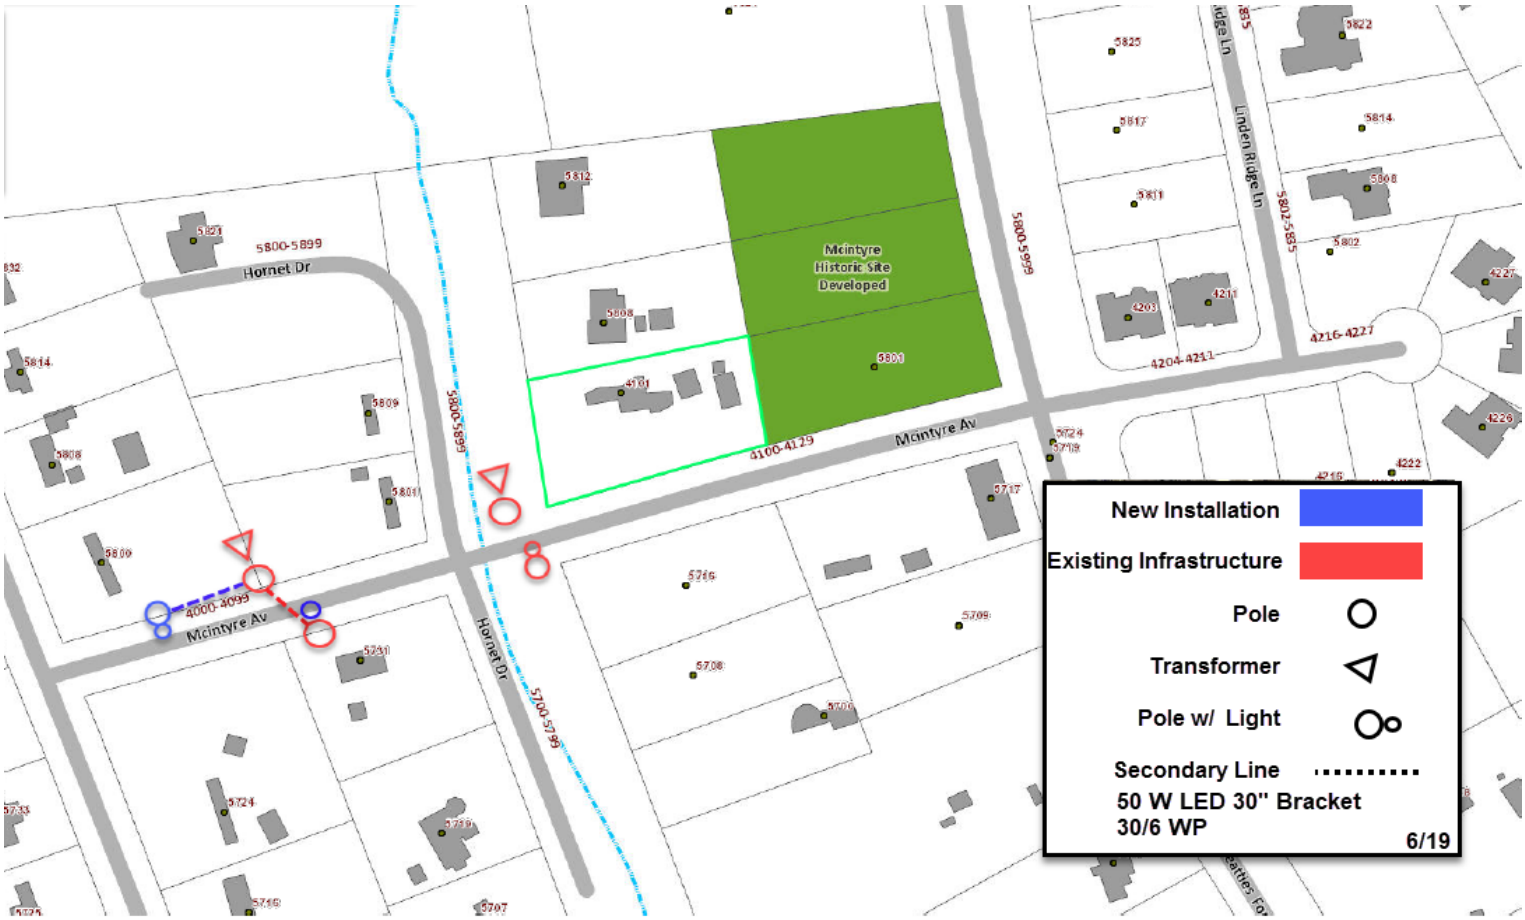

Mcintyre Historic Site Developed
Hornet Dr
Mcintyre Av
Linden Ridge Ln
5800-5899
5802-5835
4100-4129
4204-4211
4216-4227
4000-4099
5700-5799
New Installation
Existing Infrastructure
Pole
Transformer
Pole w/ Light
Secondary Line
50 W LED 30" Bracket
30/6 WP
6/19