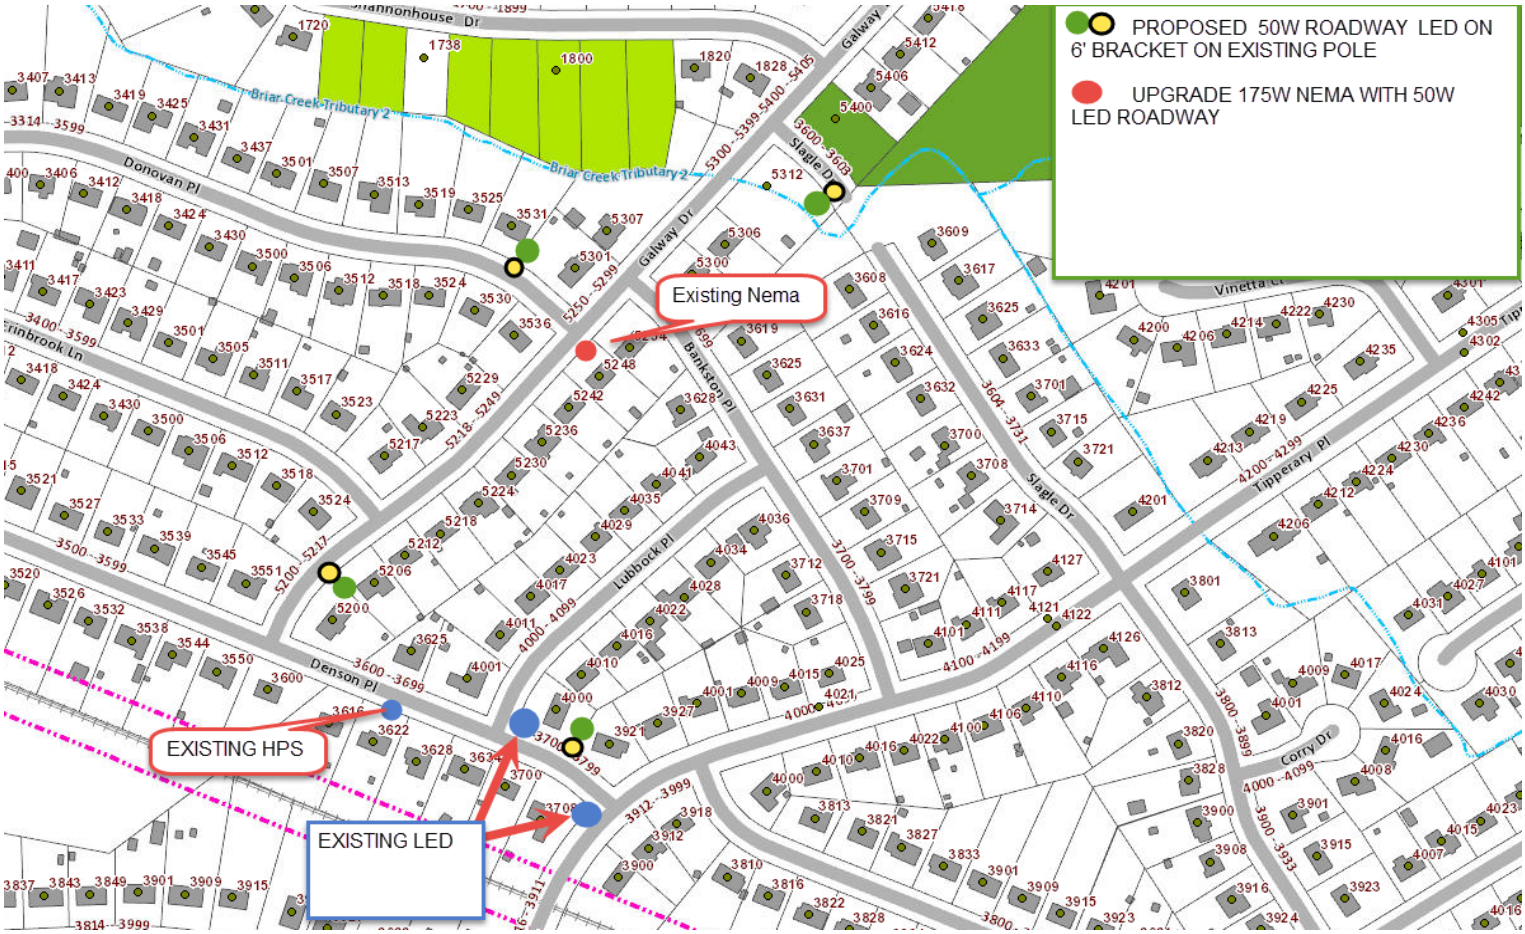
PROPOSED 50W ROADWAY LED ON 6' BRACKET ON EXISTING POLE
UPGRADE 175W NEMA WITH 50W LED ROADWAY
Existing Nema
EXISTING HPS
EXISTING LED
Briar Creek Tributary 2
Donovan Pl
Galway Dr
Slagle Dr
Banksion Pl
Lubbock Pl
Denson Pl
Tipperary Pl
Corry Dr
Vinetta Cr