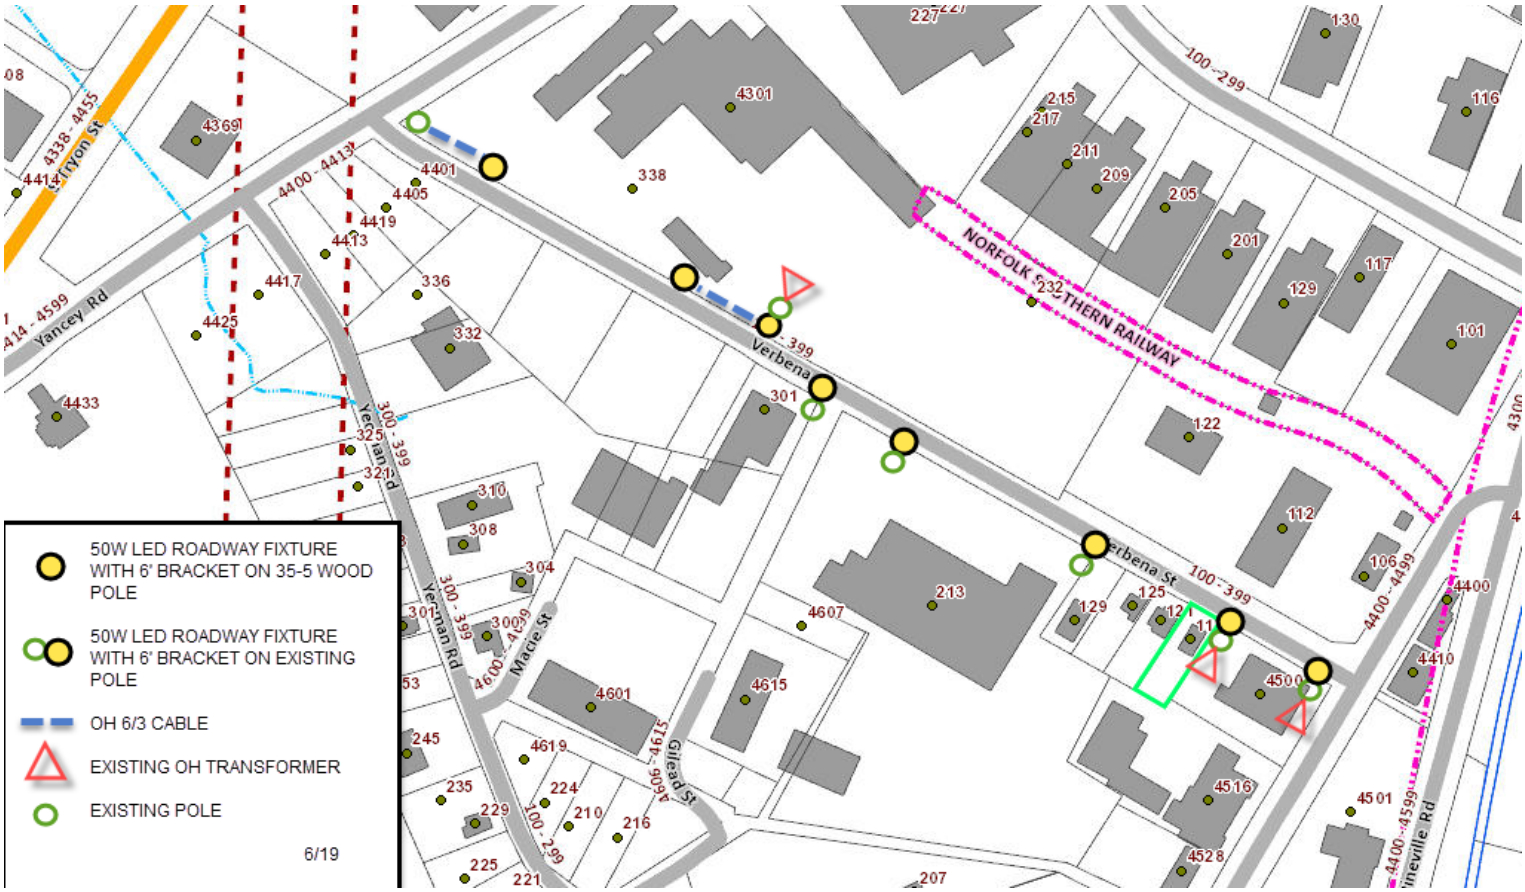
50W LED ROADWAY FIXTURE WITH 6' BRACKET ON 35-5 WOOD POLE
50W LED ROADWAY FIXTURE WITH 6' BRACKET ON EXISTING POLE
OH 6/3 CABLE
EXISTING OH TRANSFORMER
EXISTING POLE
6/19
NORFOLK SOUTHERN RAILWAY
Yancey Rd
Yeman Rd
Macie St
Gilead St
Verbena St
Skiryon St
100 - 299
300 - 399
4400 - 4413
4400 - 4499
4338 - 4455
4414 - 4599
4600 - 4699
4615 - 4909
4400 - 4599