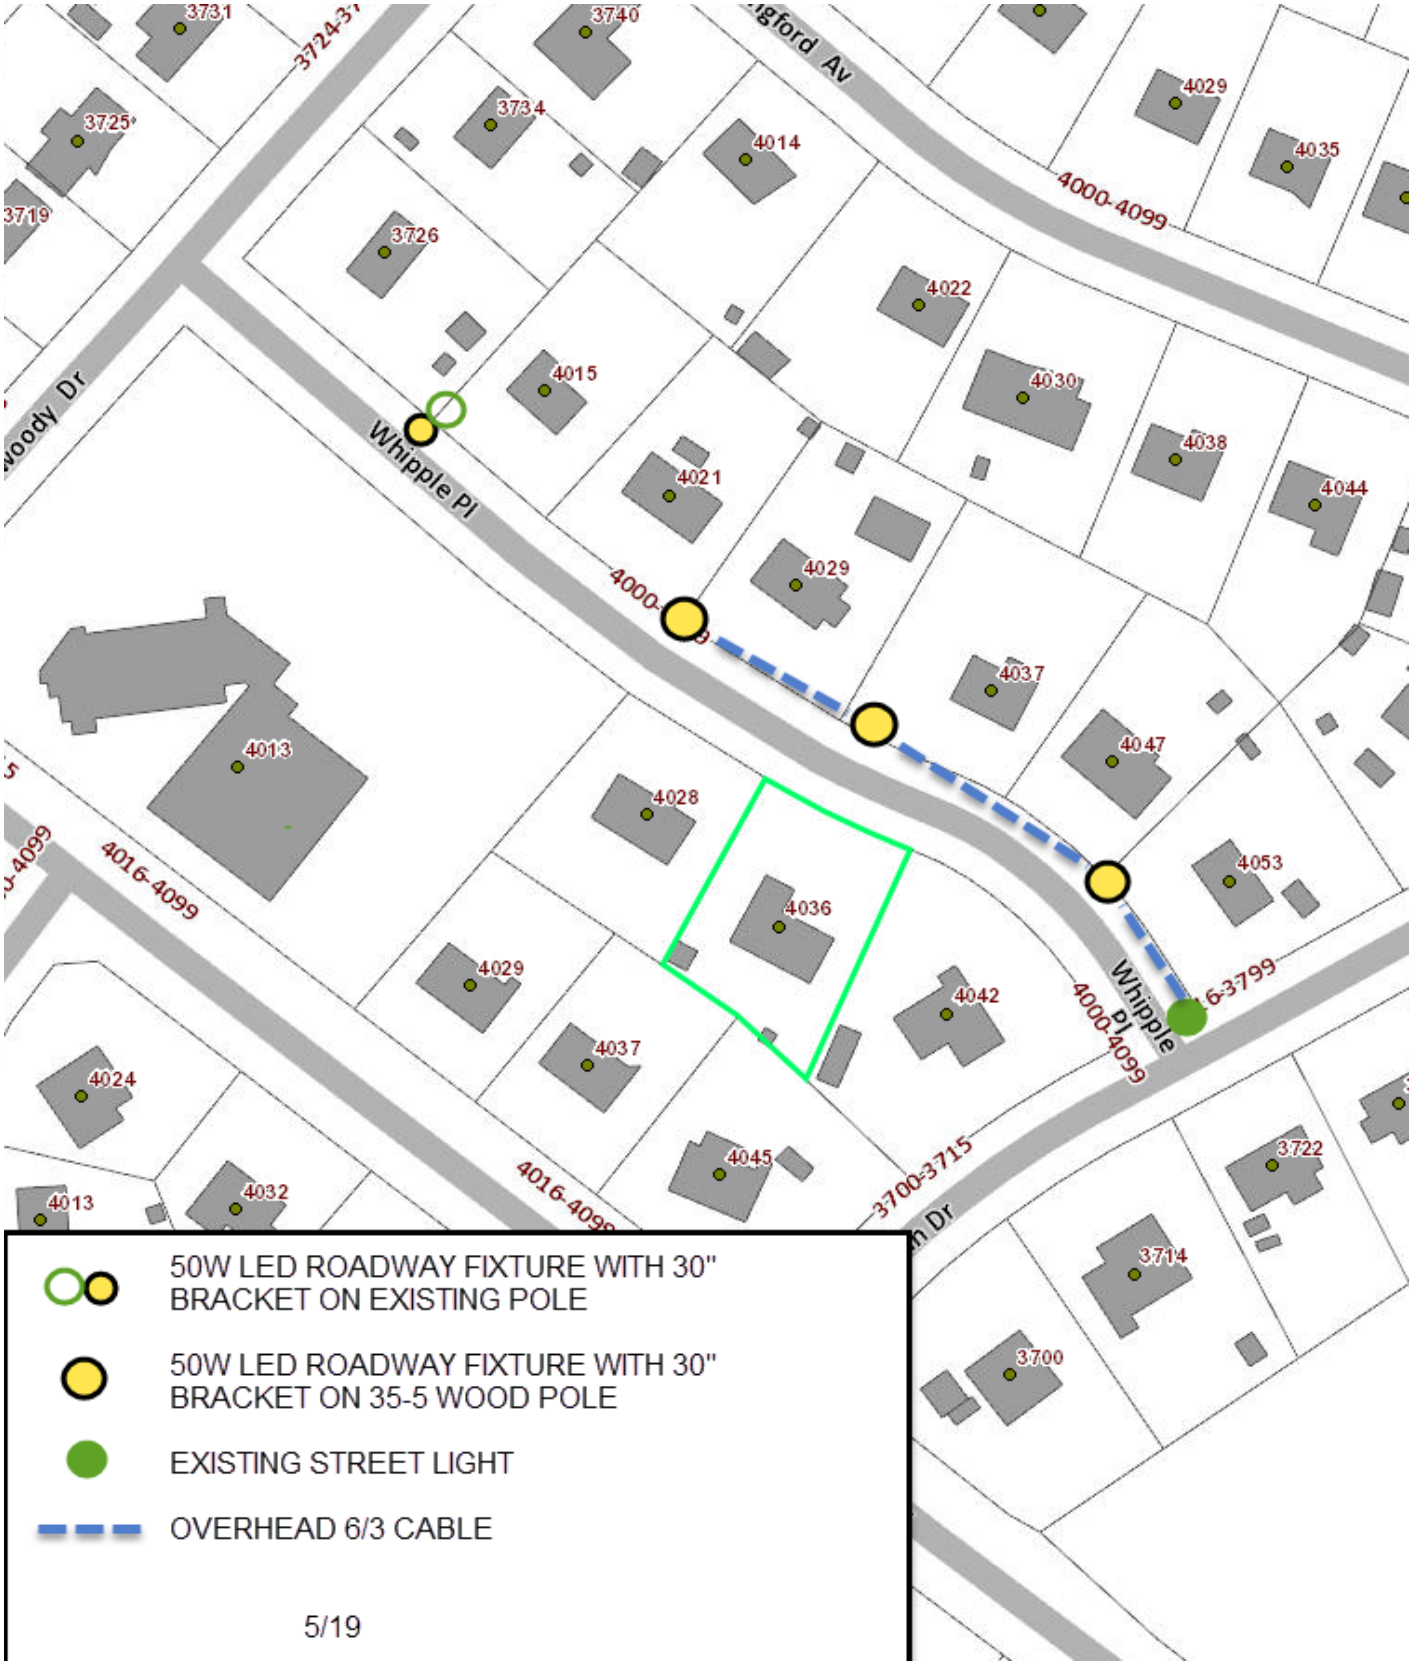

50W LED ROADWAY FIXTURE WITH 30" BRACKET ON EXISTING POLE

50W LED ROADWAY FIXTURE WITH 30" BRACKET ON 35-5 WOOD POLE

EXISTING STREET LIGHT

OVERHEAD 6/3 CABLE

5/19