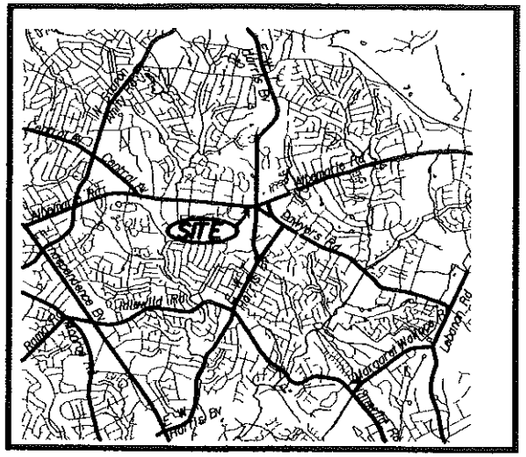

VICINITY MAP

TOTAL AREA OF SUBJECT PROPERTY	2.55+/- AC
AREA TAKEN	2.55 +/- AC

I, J. David Lee II, PLS L-4175, hereby certify that this map was prepared under my supervision from information provided by Skidmore Surveying entitled "Revised Topographic Survey of Lot II of the William K. Scott and wife Edna A. Scott Property dated January 11, 2000; witness my hand and seal this 26th day of April, 2000.

J. David Lee II PLS L-4175

NORTH CAROLINA PROFESSIONAL SEAL L-4175 LAND SURVEYOR J. DAVID LEE, II

4/26/00

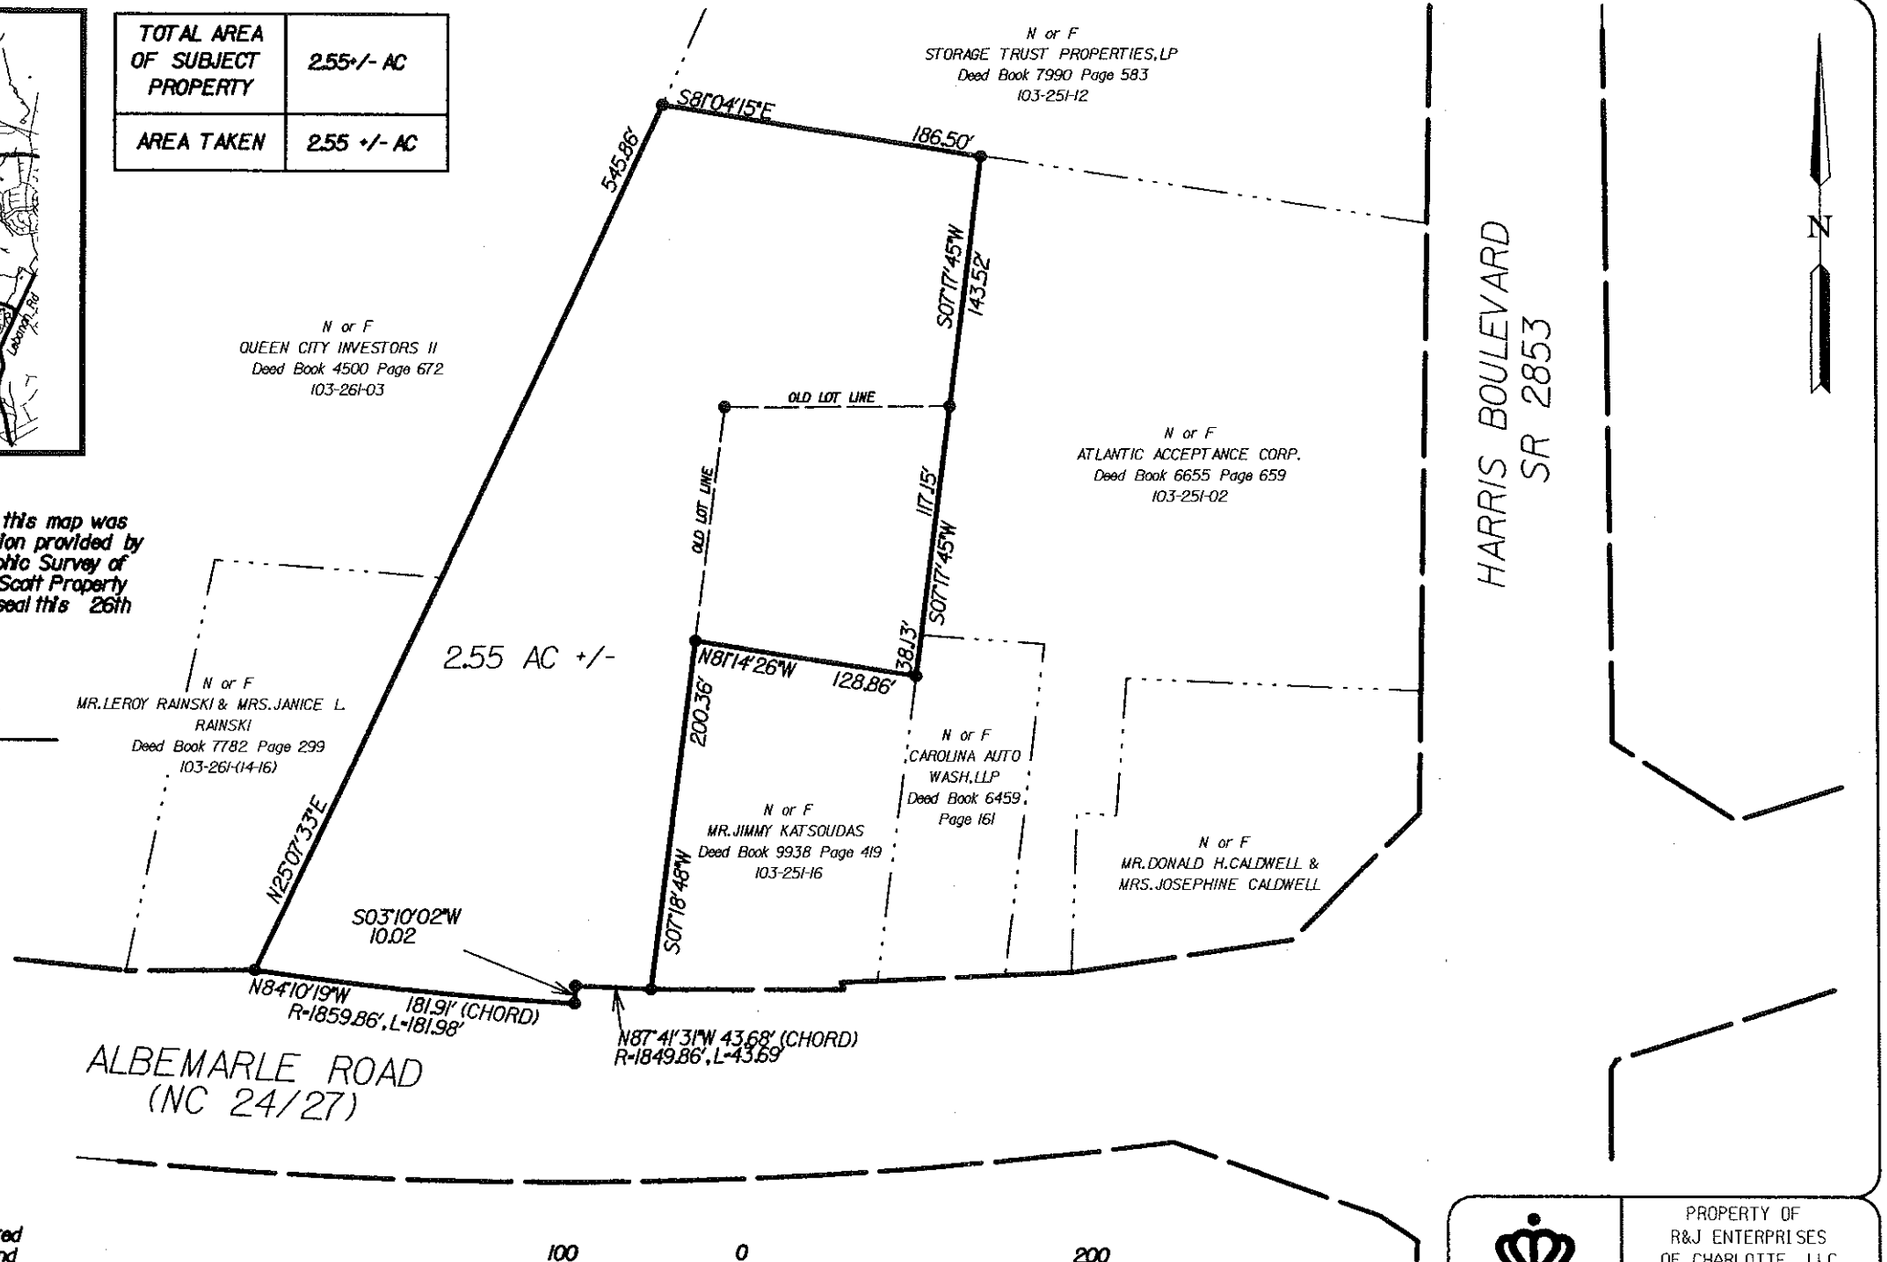

This Exhibit does not represent a boundary survey by this office. This Exhibit was prepared for the purpose of Right of Way acquisition, and should be used for the intended purpose only. No deed research or property surveys have been conducted, and this Exhibit should not be used for the conveyance, sales, or transfers of real property. This Exhibit does not conform to NCGS 47-30 as amended.

100 0 200
50 100
Graphic Scale
1"=100'

NO.	DATE	BY	REVISION

CHARLOTTE.
ENGINEERING & PROPERTY MANAGEMENT

PROPERTY OF R&J ENTERPRISES OF CHARLOTTE, LLC

EXHIBIT MAP

NONE SURVEYED BY	WSH PREPARED BY	GVP CHECKED BY	APPROVED BY	4/26/00 DATE
JOB NO.	SCALE	G:\PROJECT\98361\BJCHTCONDEM.DGN CAD FILE PATH		SHEET 1 OF 1