PROVIDENCE ROAD & McKEE ROAD / BALLANTYNE COMMONS PARKWAY INTERSECTION IMPROVEMENT PROJECT
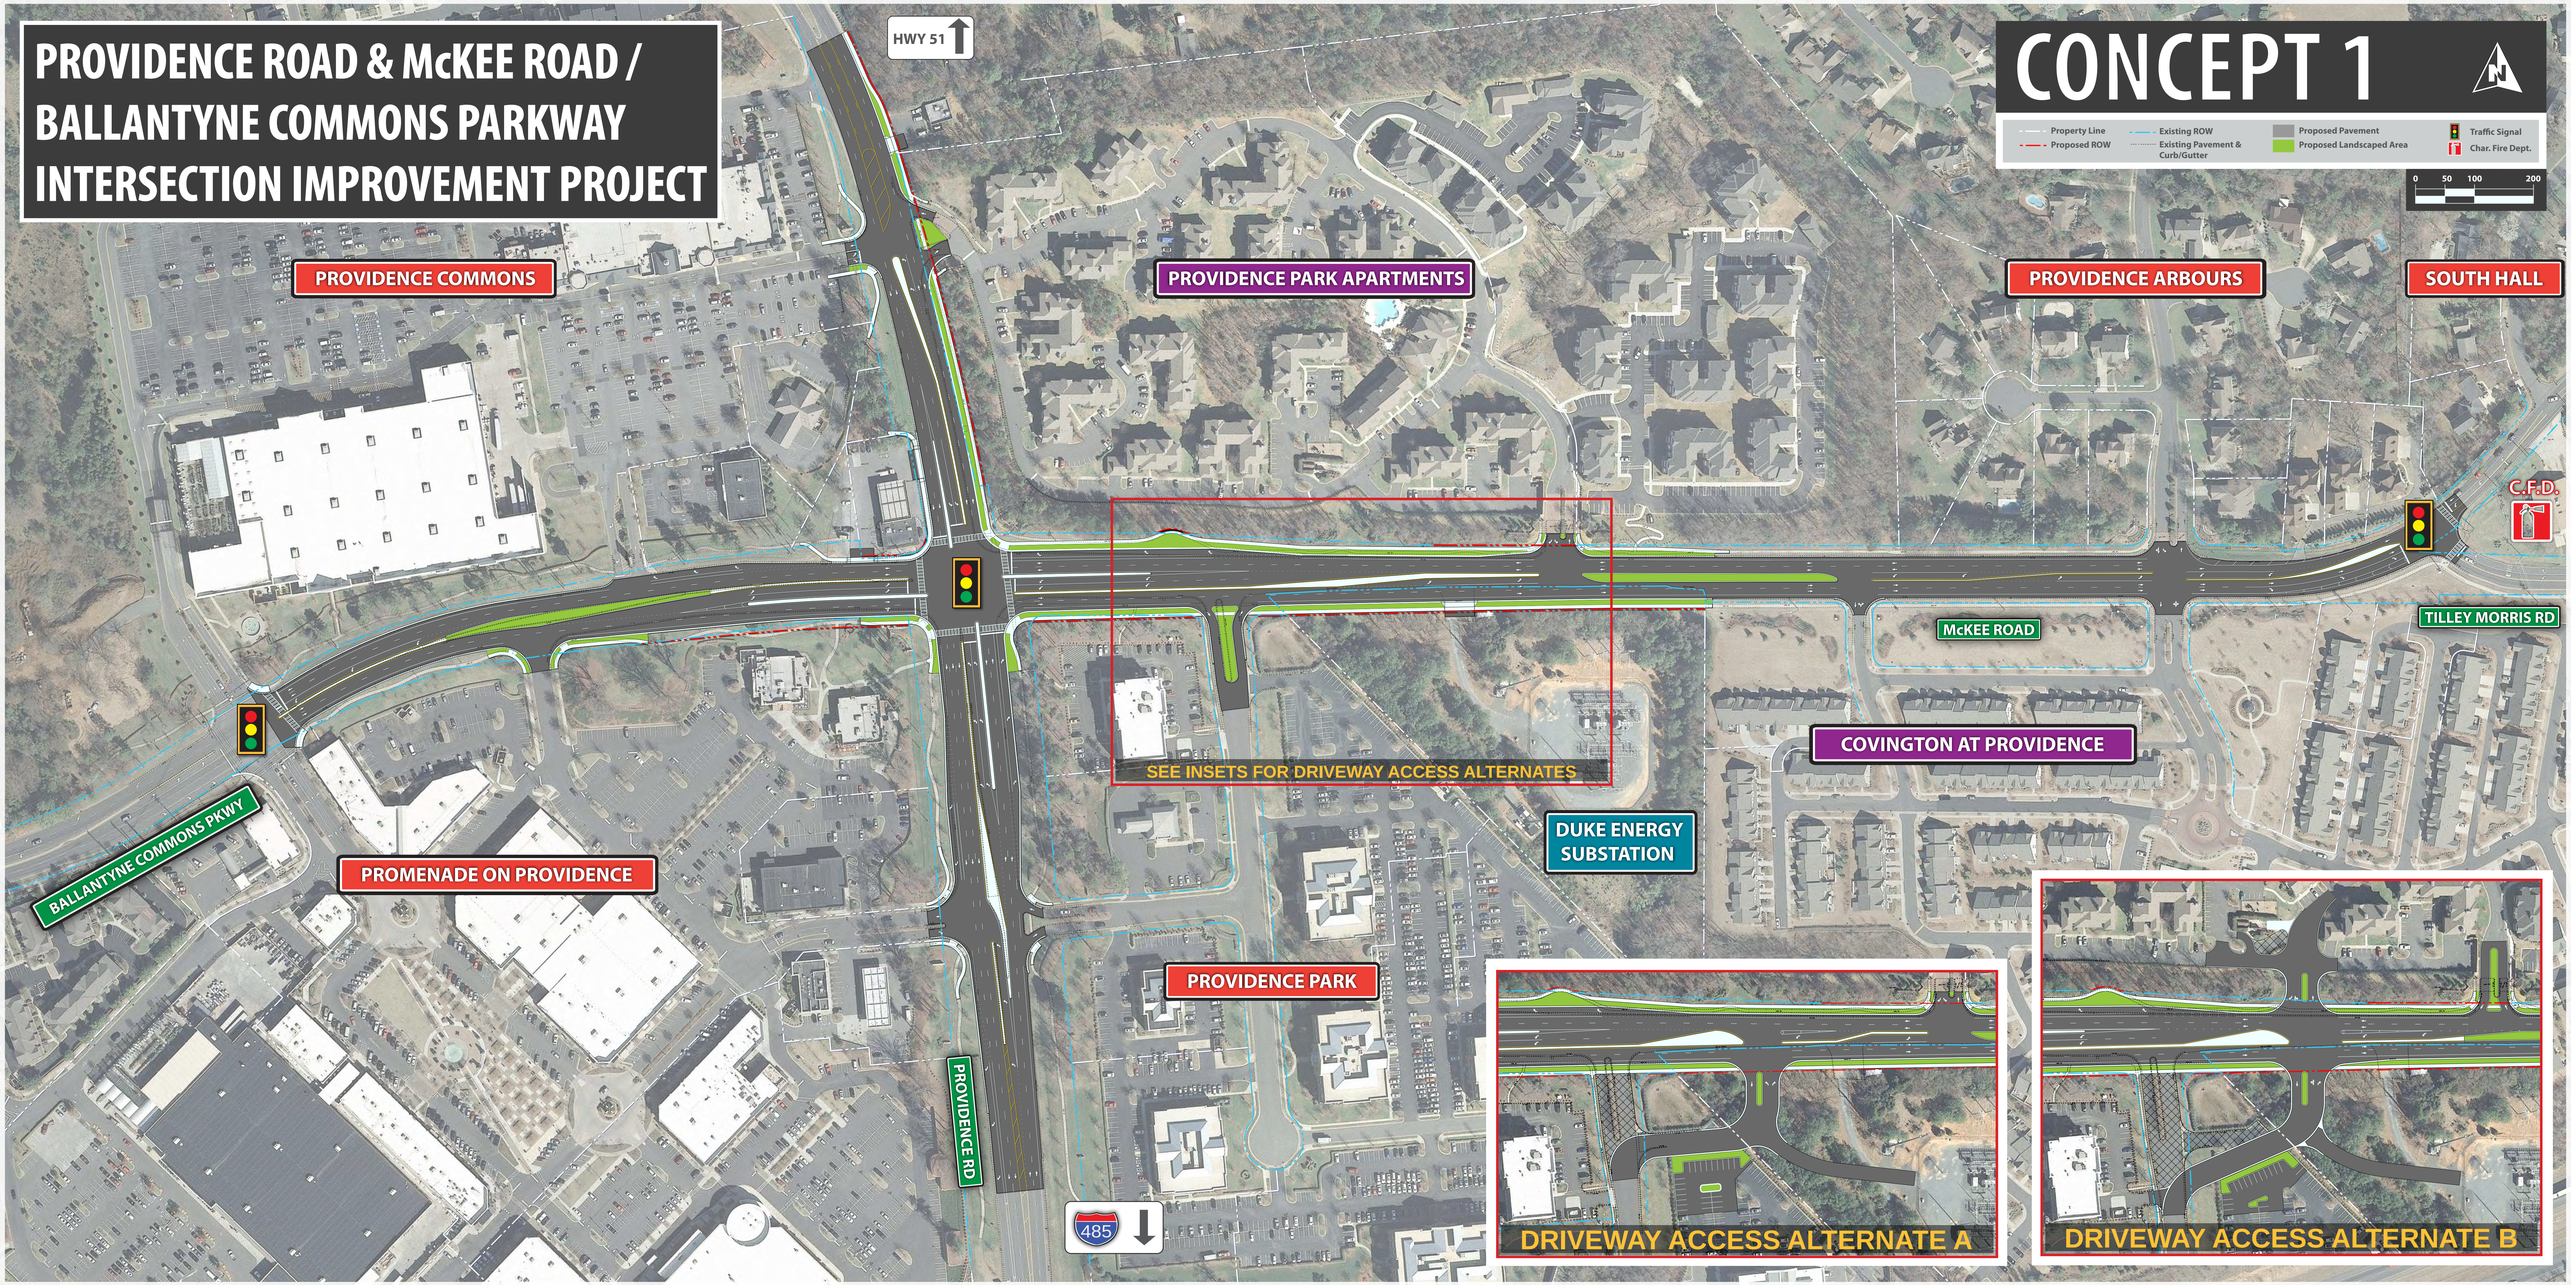
CONCEPT 1