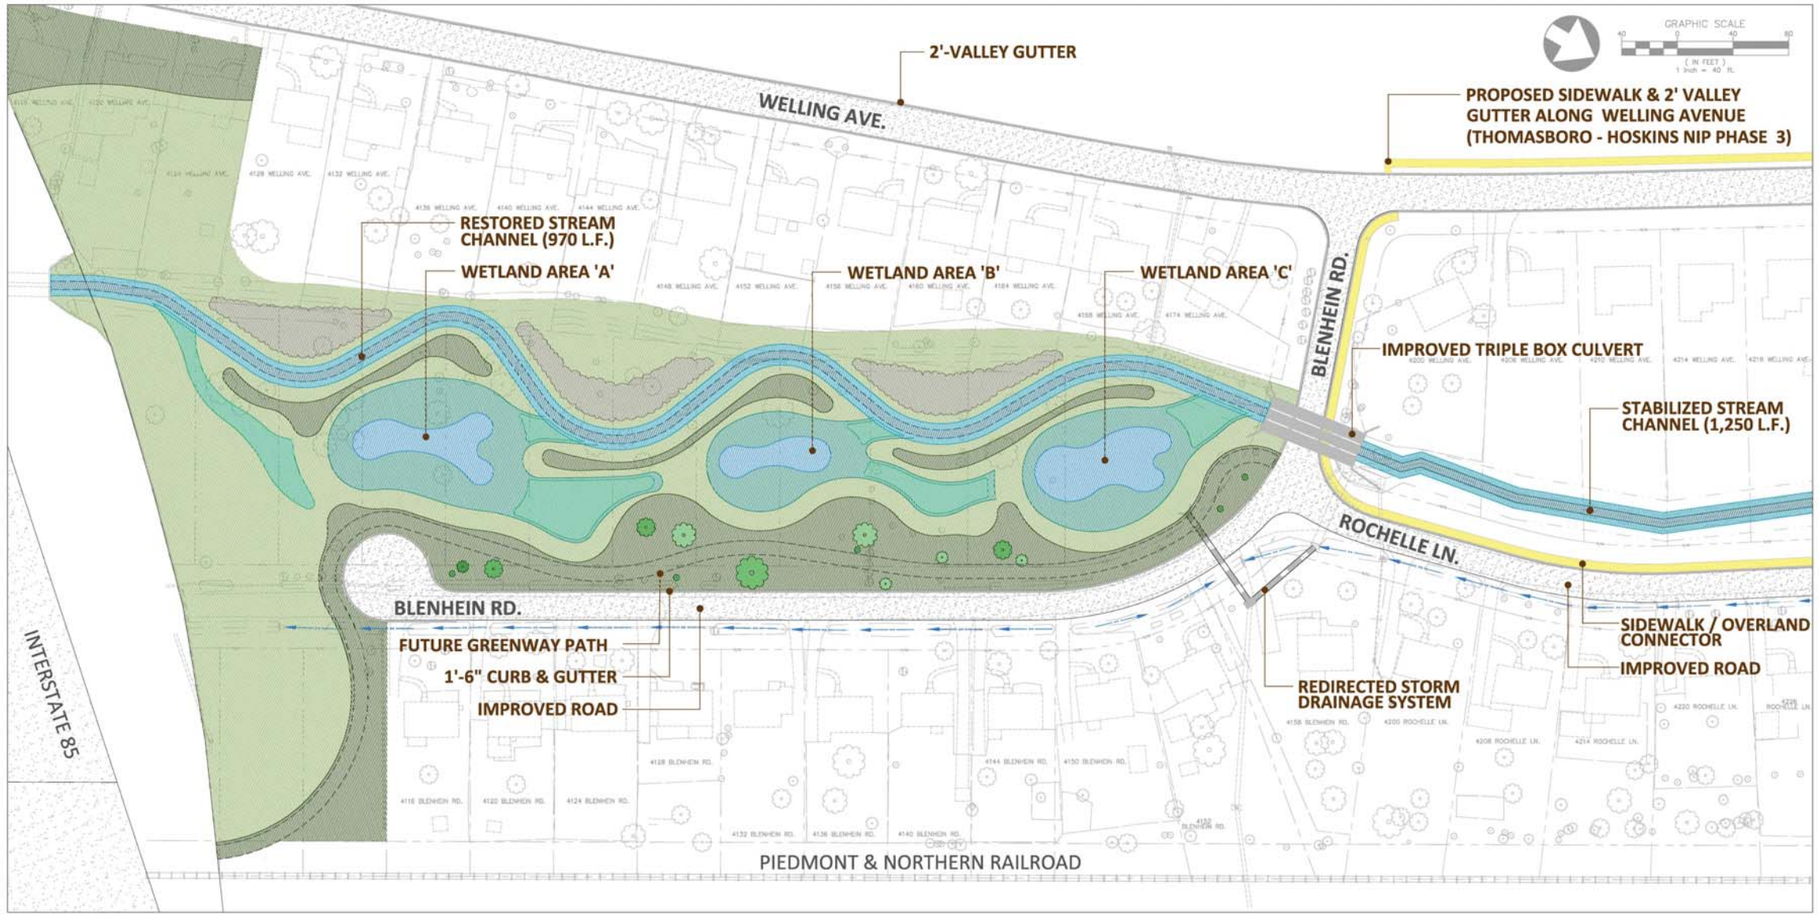

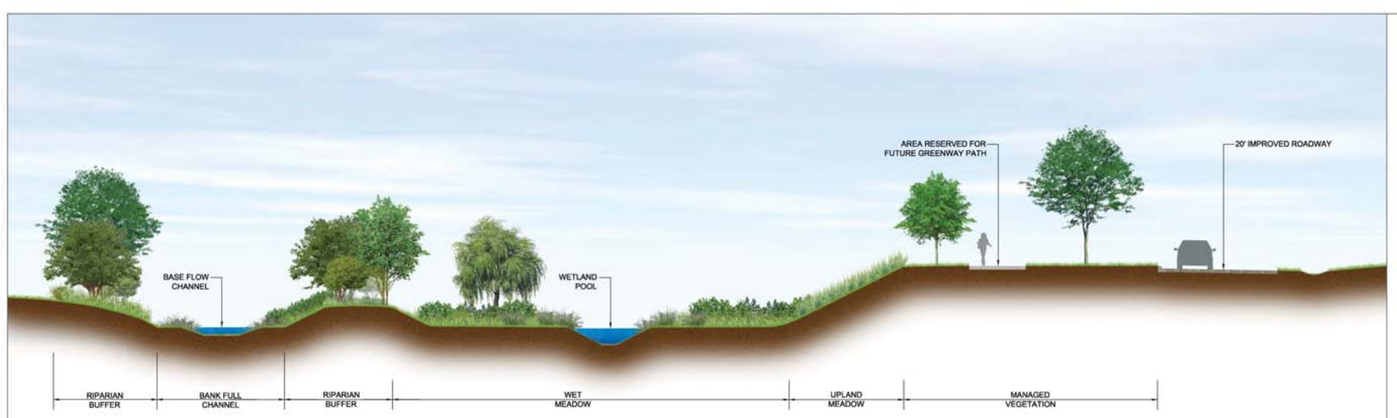

TYPICAL SECTION

LEGEND

- BASE FLOW STREAM CHANNEL
- BANK FULL STREAM CHANNEL
- WETLAND PERMANENT POOL
- WET STORAGE AREA
- WET MARSH/ TRANSITIONAL FLOW AREA
- WET MEADOW
- UPLAND MEADOW
- FUTURE GREENWAY PATH
- SIDEWALK / OVERLAND CONNECTOR
- RIPARIAN BUFFER
- PRESERVED TREE
- FLOW PATH

Blenhein Area Exhibit

BLENHEIN STORM DRAINAGE IMPROVEMENT PROJECT

May, 2012

HDR

Charlotte-Mecklenburg STORM WATER Services