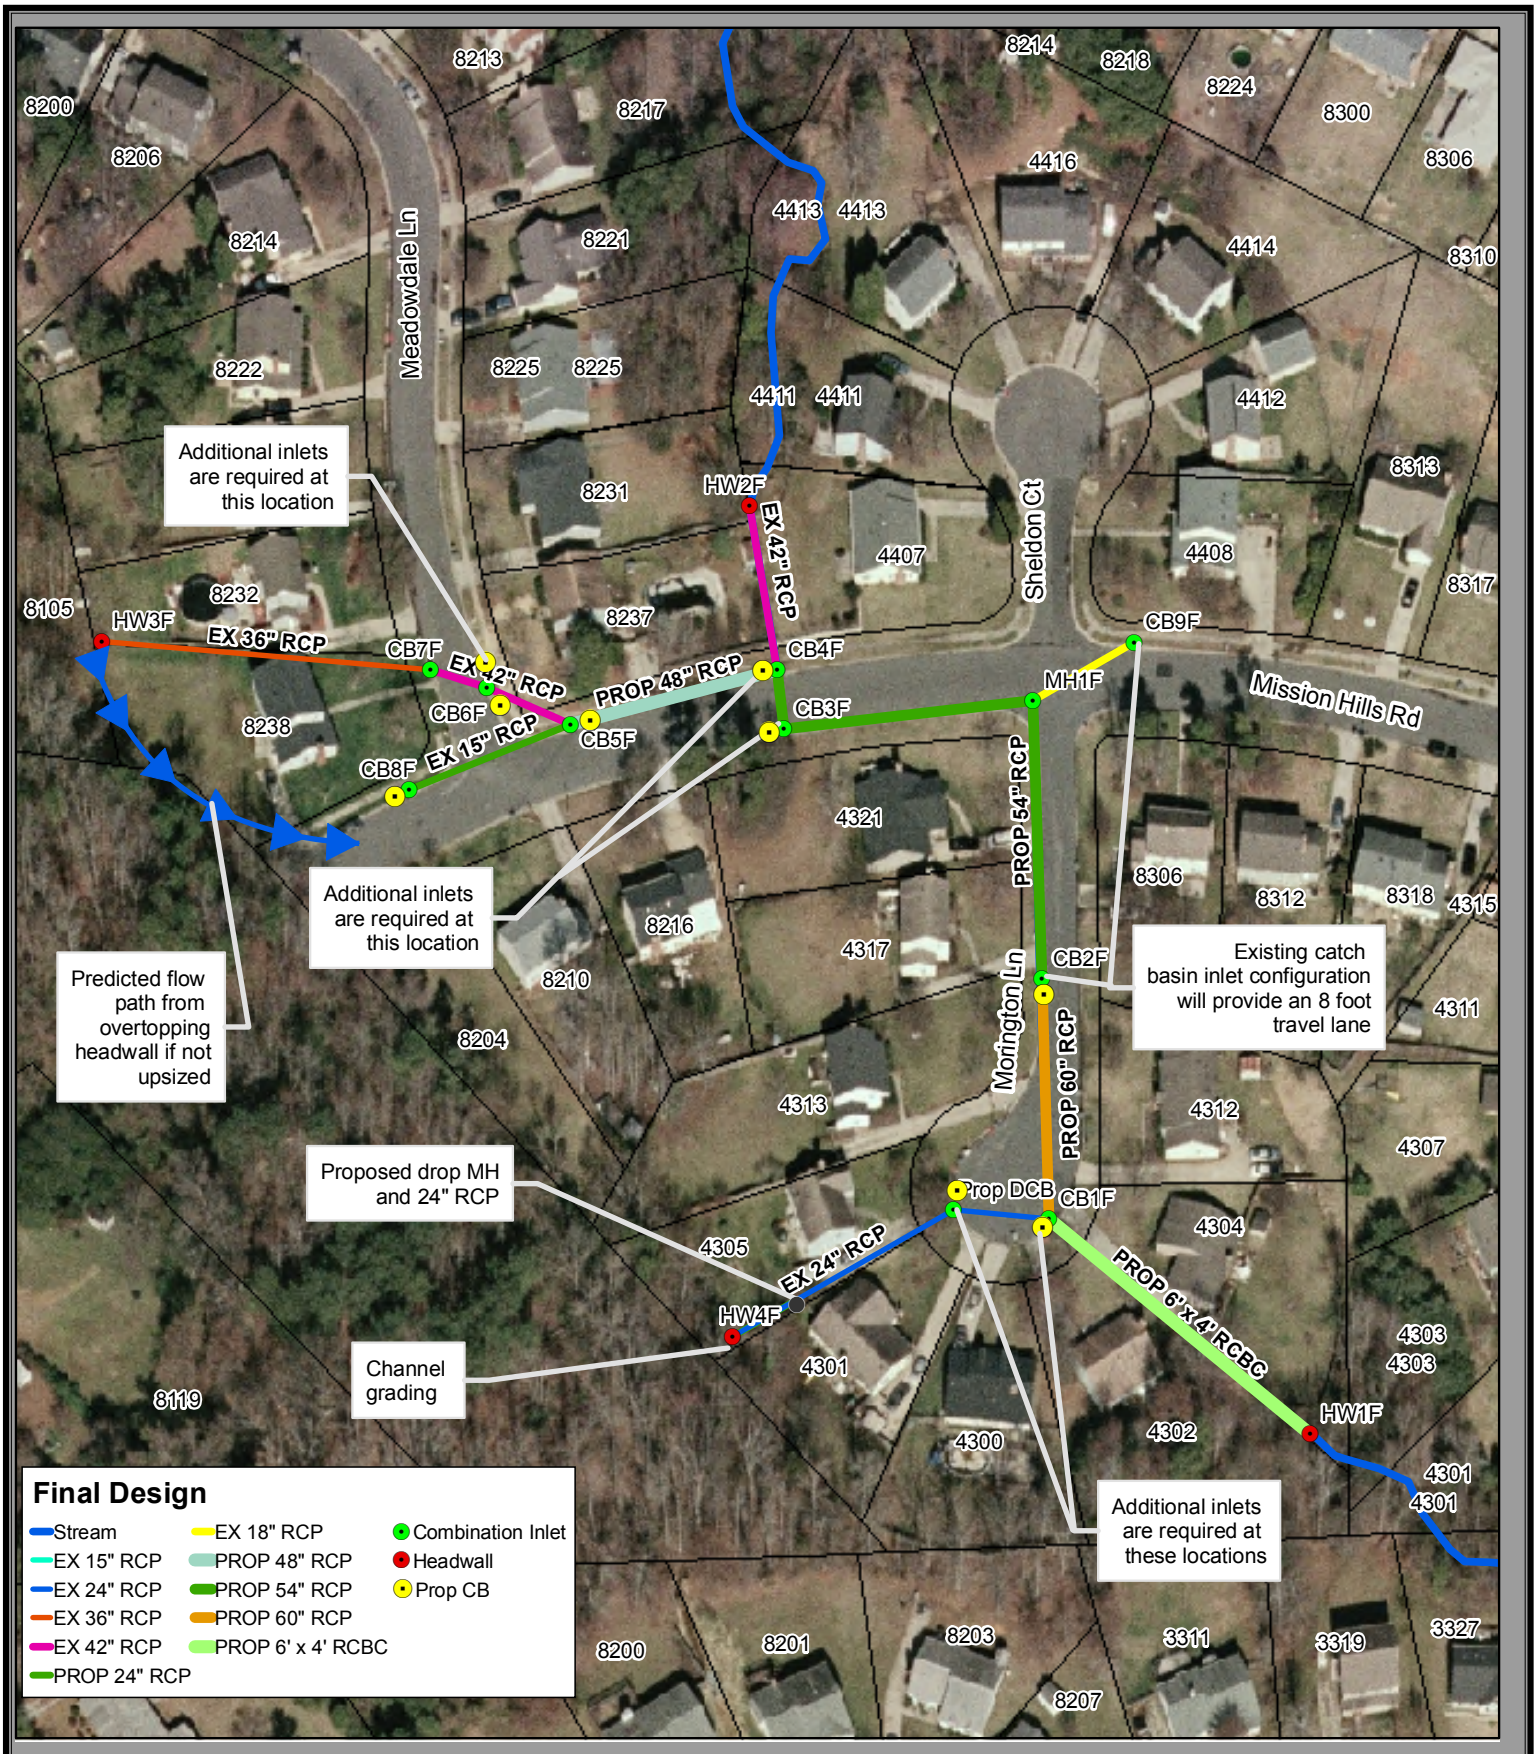


WK DICKSON
community infrastructure consultants

# Figure 33
# Wiseman Stormwater CIP
# Mission Hills Road Culvert
# Final Design
# System F