| SAFETYFirst ▶ PERSONAL ACCOUNTABILITY ▶ ACTIVE CARING ▶ HAZARD RECOGNITION | USP: Add Up Stream Protection, Facility ID, and Blocking Devise Type<br>USP:<br>USP:<br>USP:<br>USP: | CIRCLE FOR SAFETY DUKE ENERGY. | Safety Reminders / Adverse Conditions<br>?:<br>?:<br>?:<br>?: | WZS: Remember "Your Circle of Safety"<br>WZS:<br>WZS:<br>WZS:<br>WZS: |
|---|---|---|---|---|

**REMEMBER: Work zone area conditions may have changed for this job! Everyone is responsible for verifying the above safety information is correct prior to any work being performed each day.**

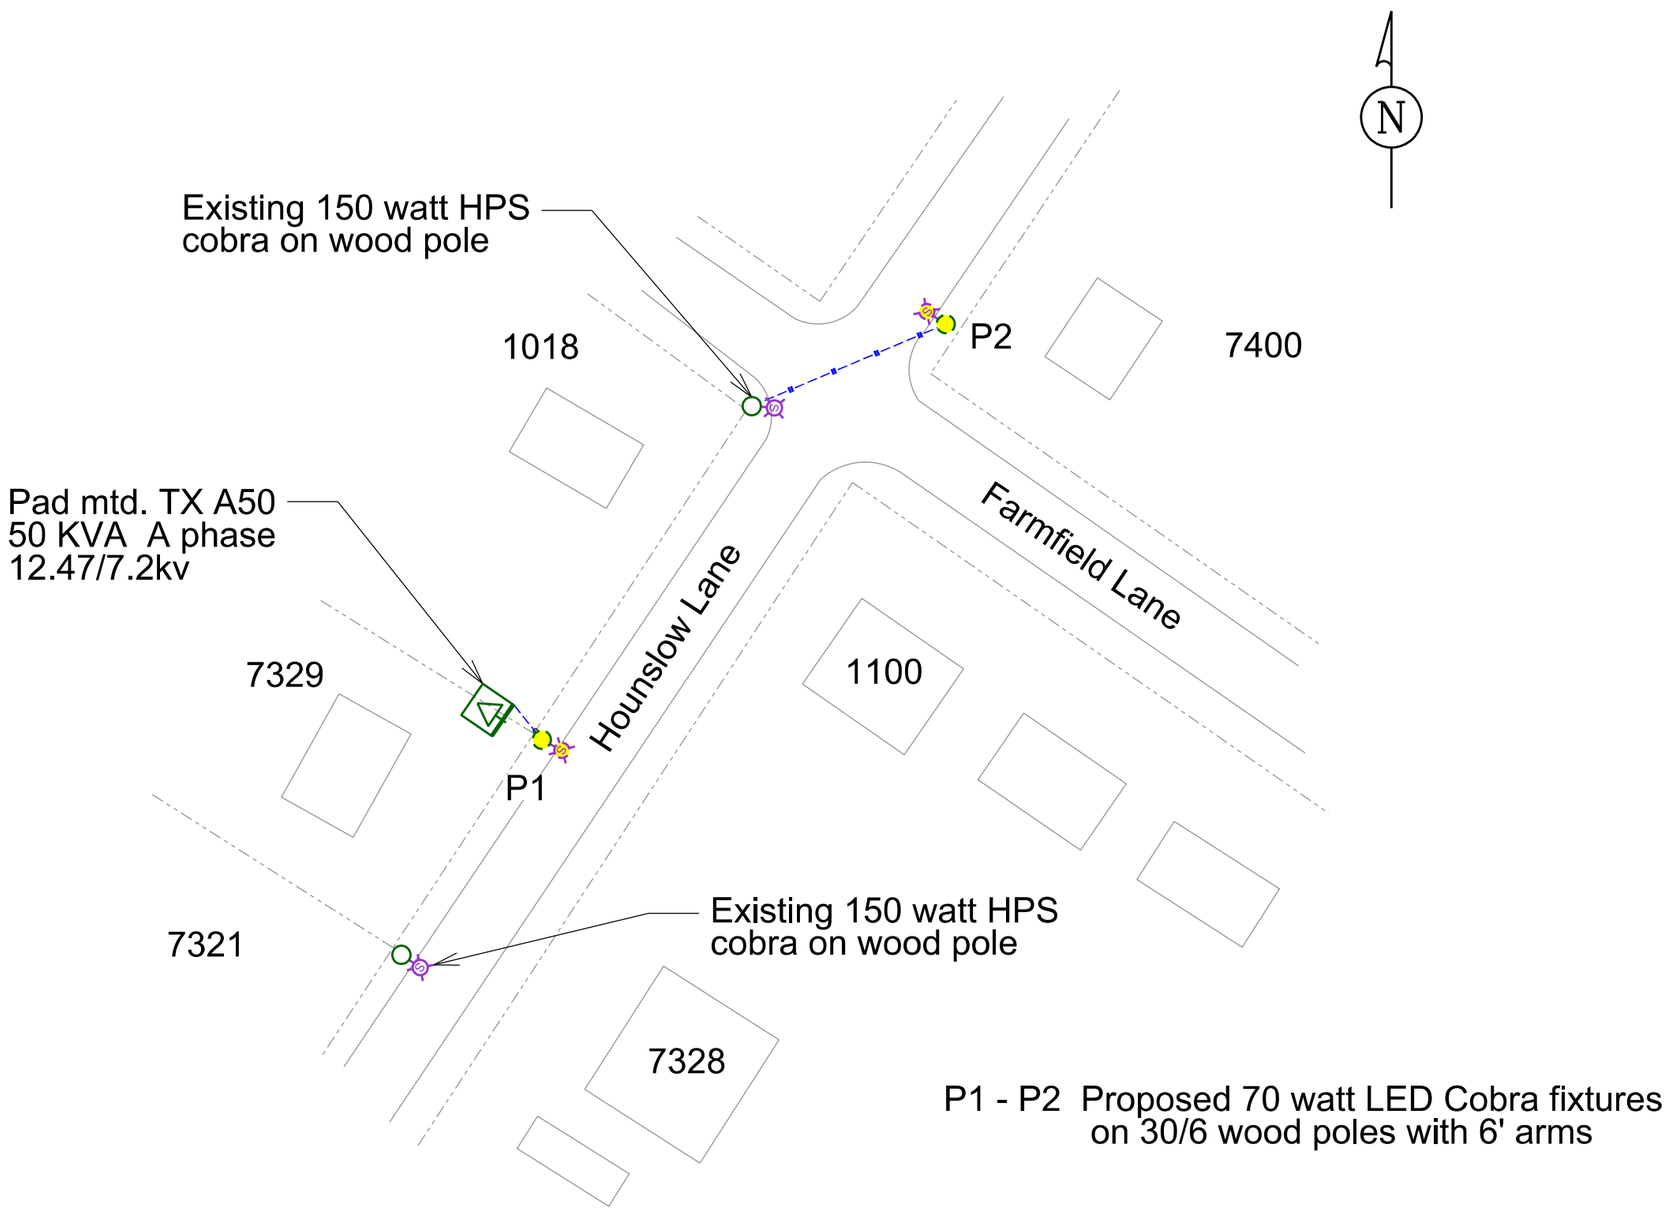


P1 - P2 Proposed 70 watt LED Cobra fixtures
on 30/6 wood poles with 6' arms