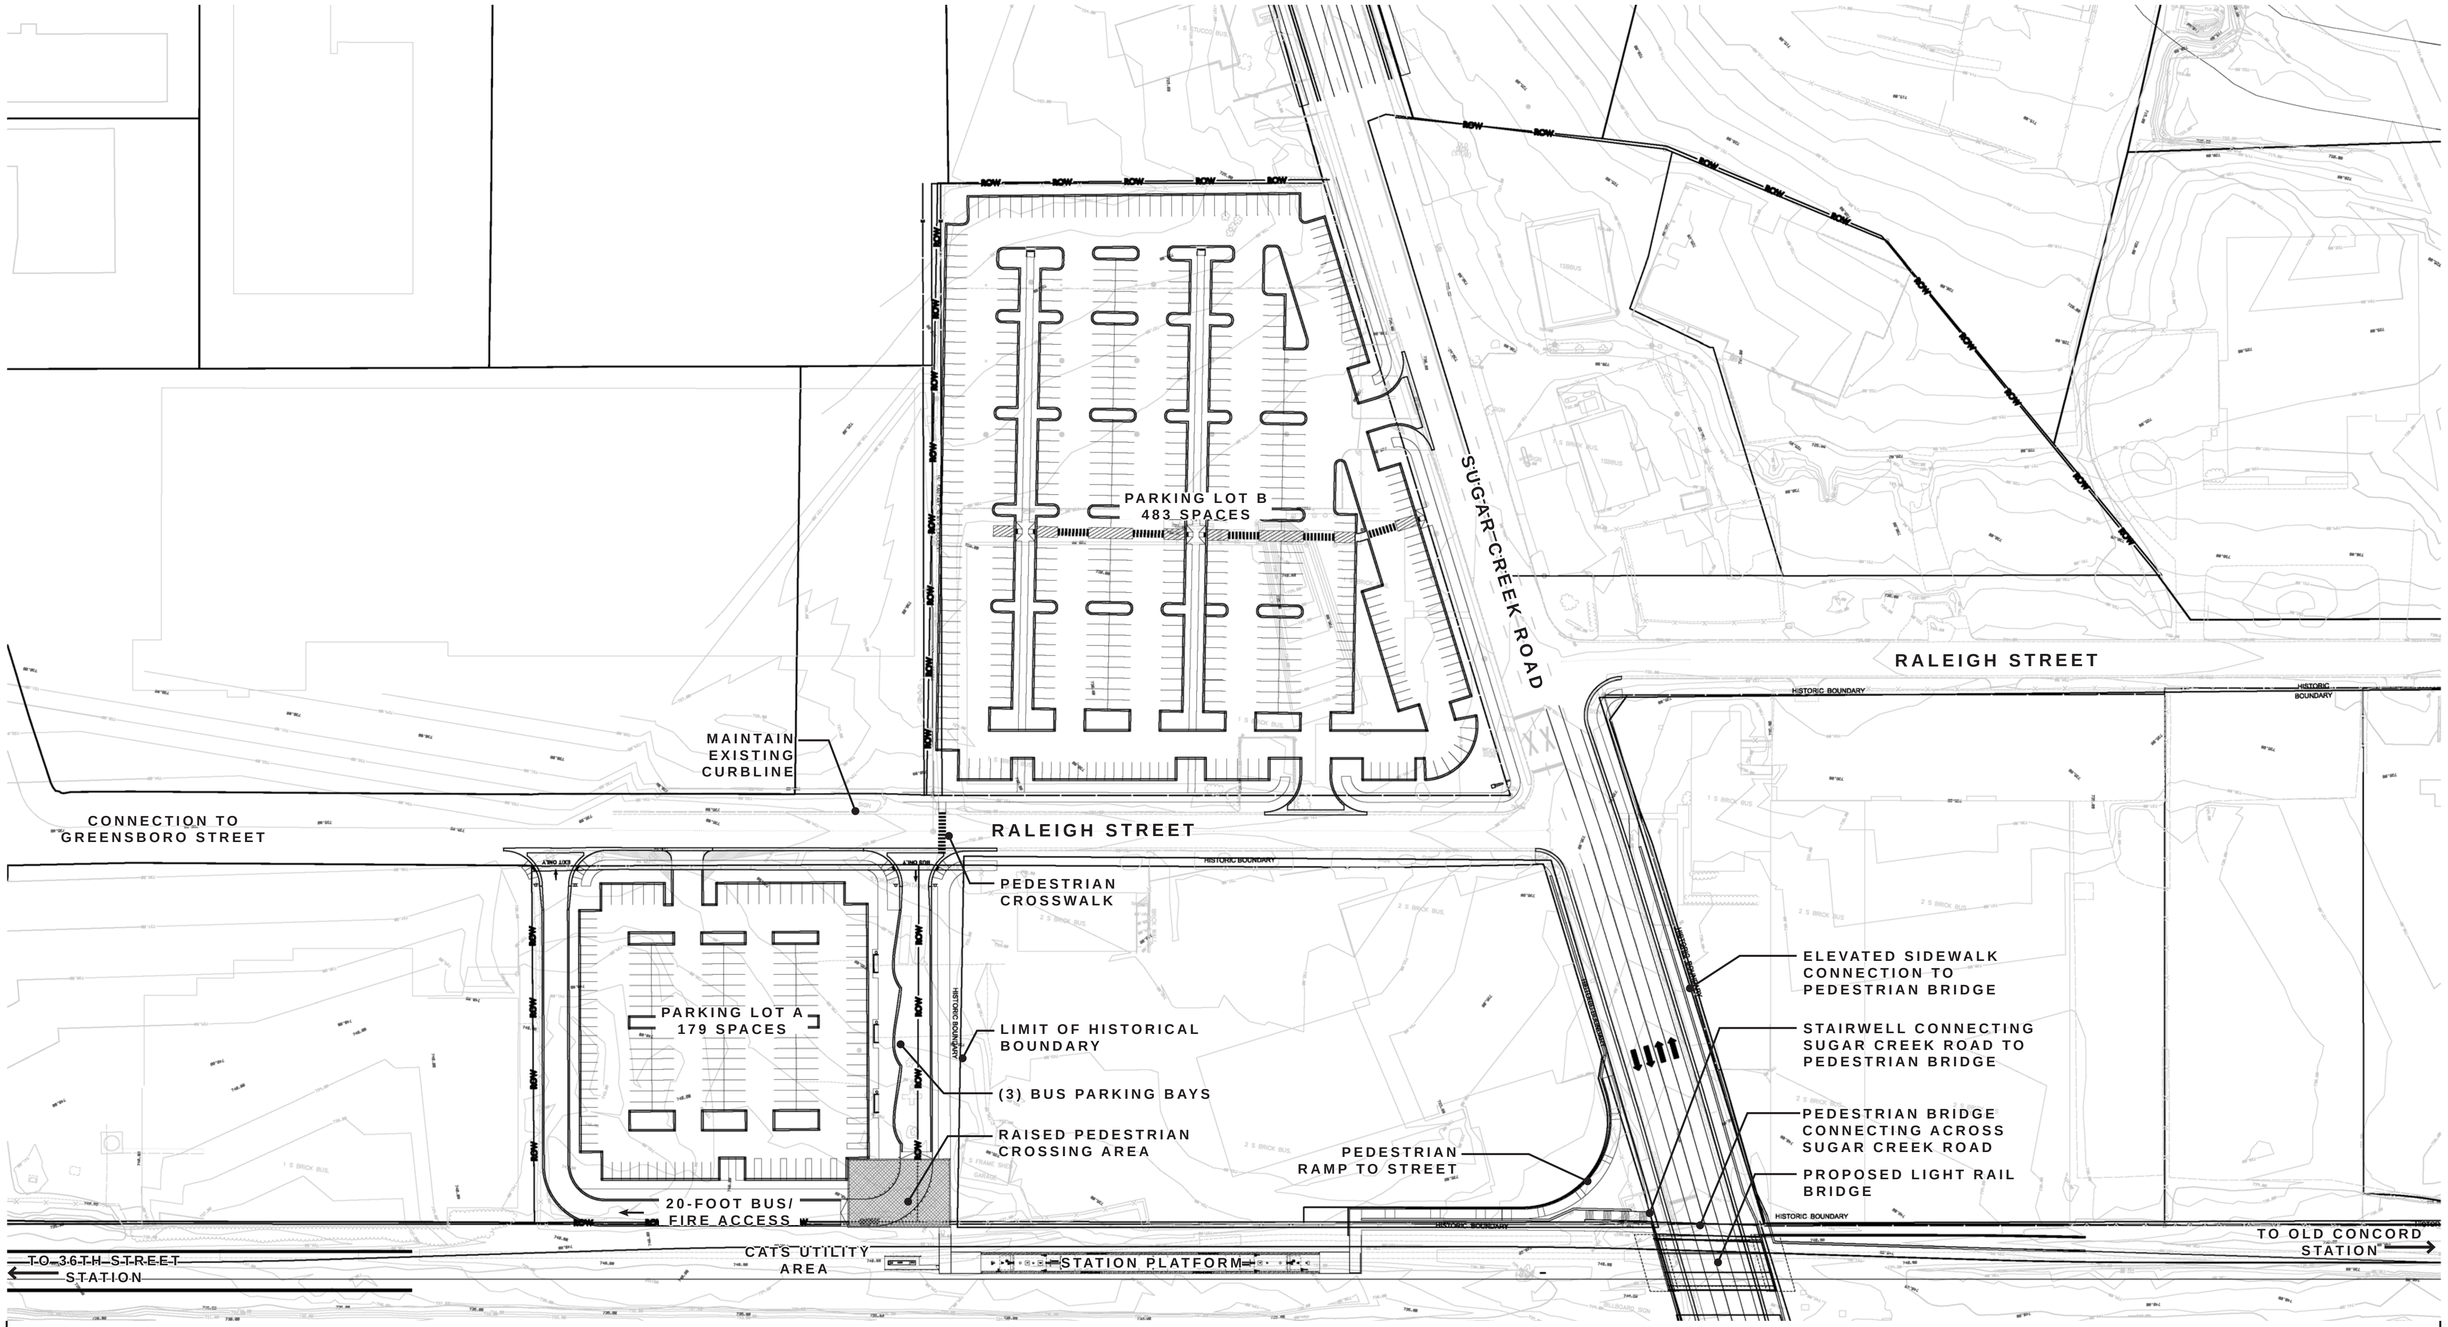

-CONCEPTUAL DRAWING-
SUBJECT TO CHANGE WITHOUT NOTICE

DATE: 01-11-11

CATS CHARLOTTE AREA TRANSIT SYSTEM

Sugar Creek Station

LYNX BLUE LINE EXTENSION | NORTHEAST CORRIDOR LIGHT RAIL PROJECT

LYNX RAPID TRANSIT SERVICES Blue Line Extension

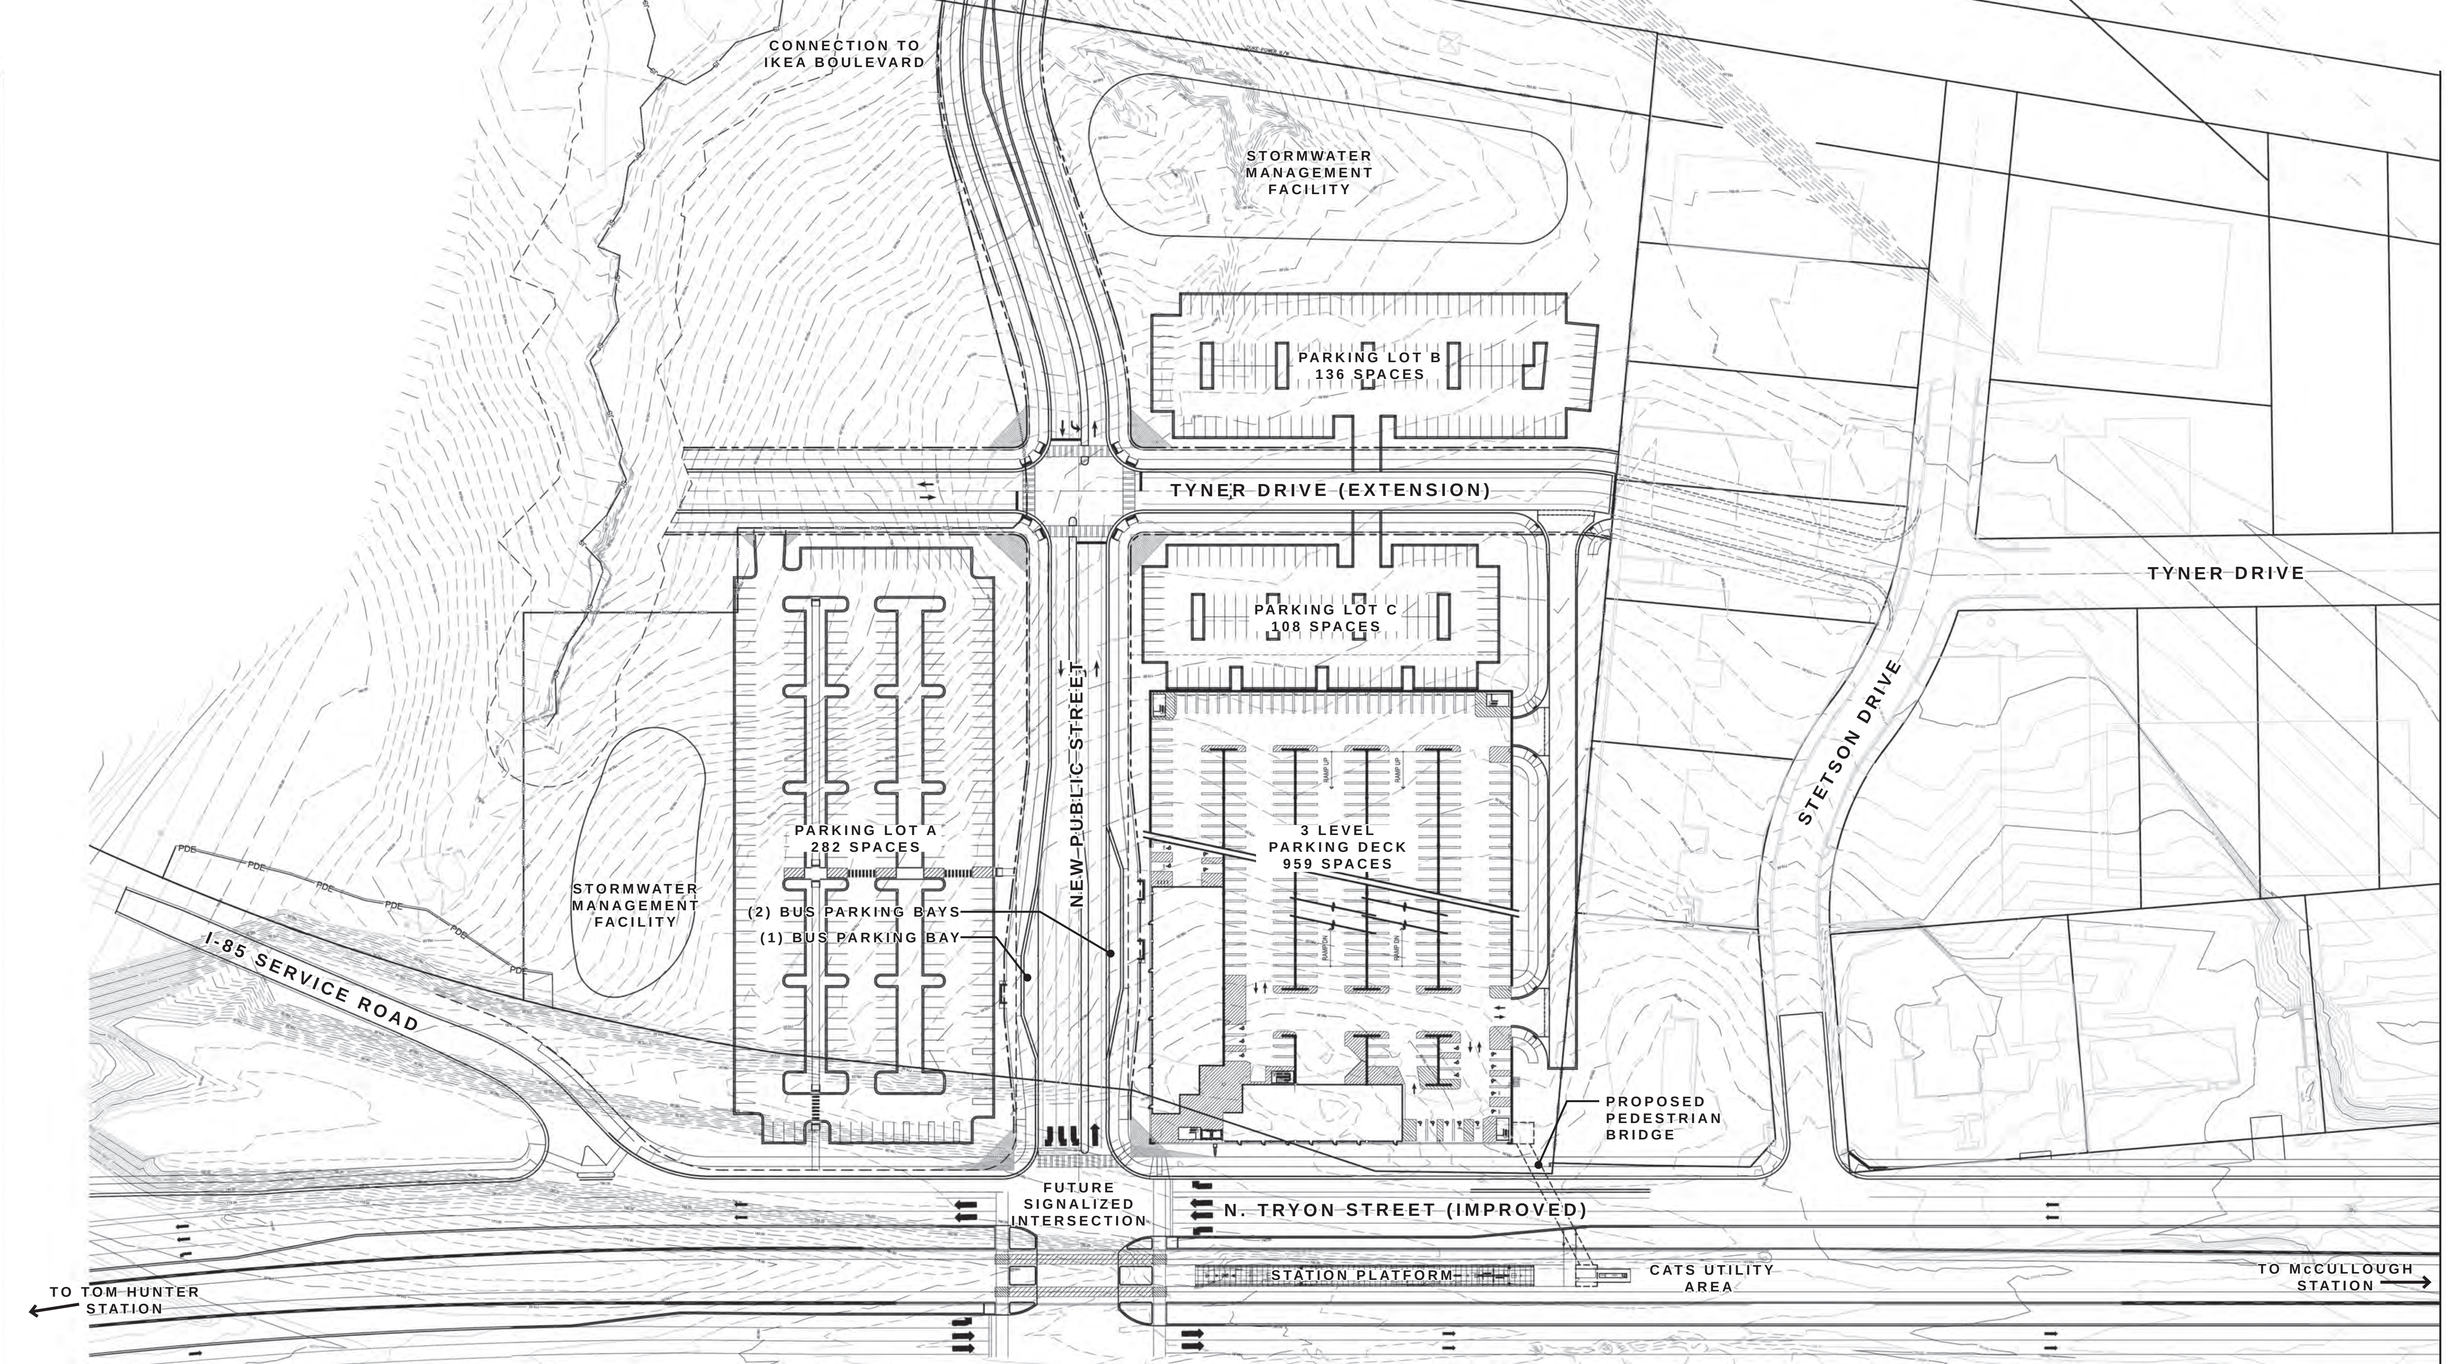

-CONCEPTUAL DRAWING-
SUBJECT TO CHANGE WITHOUT NOTICE

DATE: 01-11-11

University City Boulevard Station

LYNX BLUE LINE EXTENSION | NORTHEAST CORRIDOR LIGHT RAIL PROJECT

CATS CHARLOTTE AREA TRANSIT SYSTEM

LYNX RAPID TRANSIT SERVICES Blue Line Extension

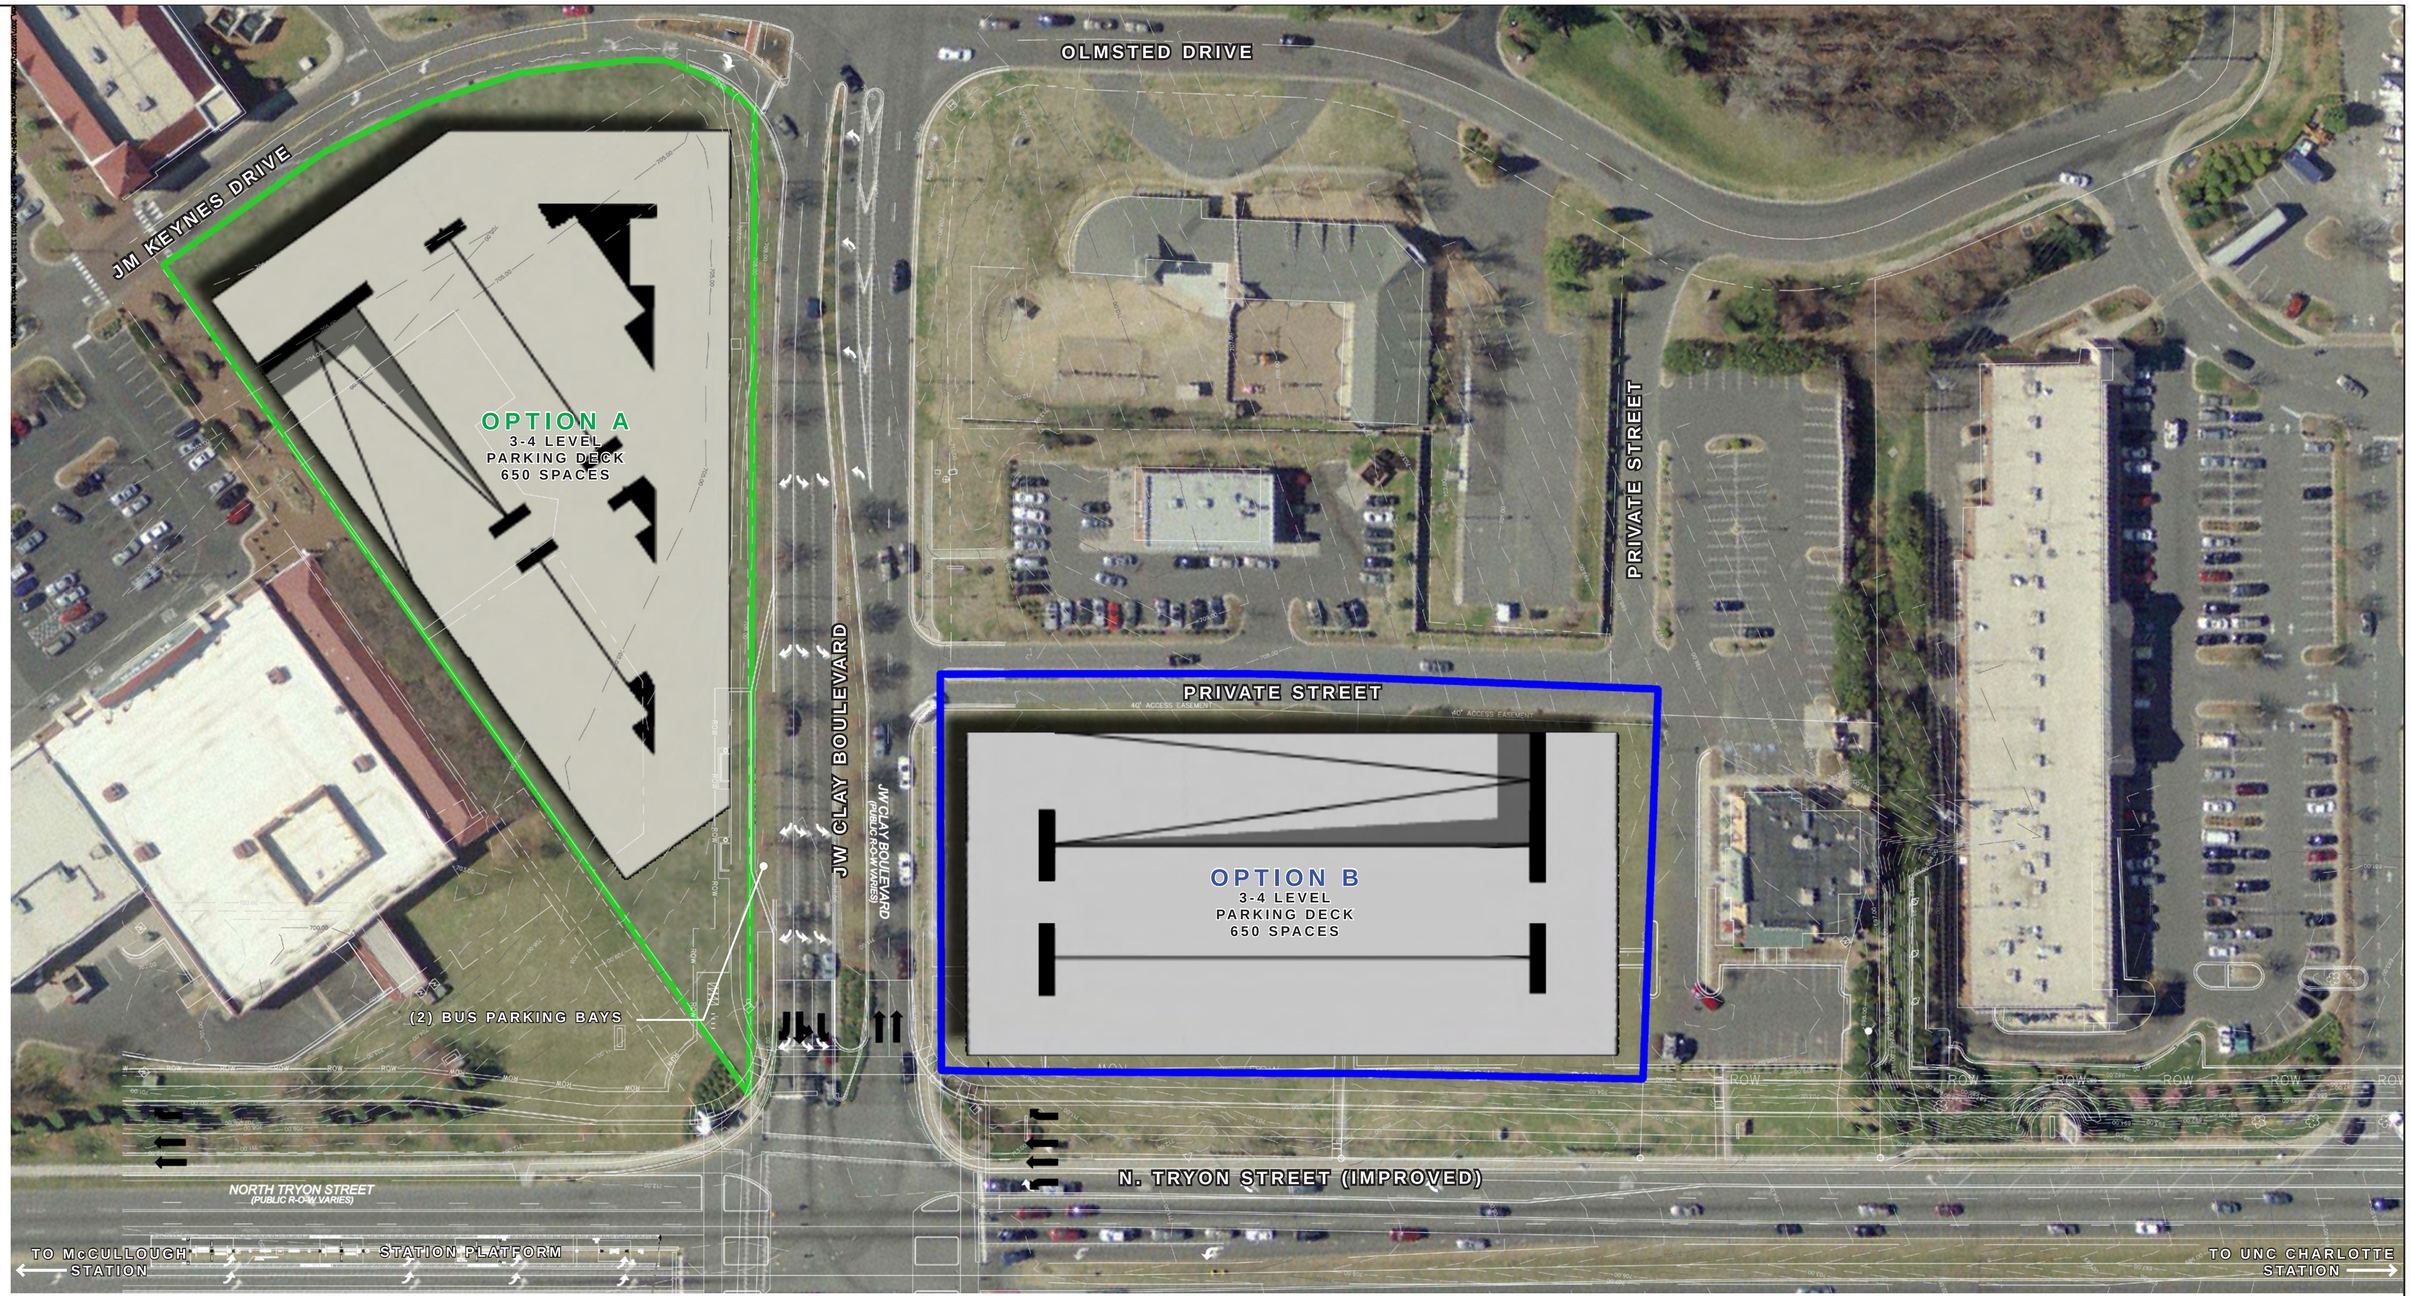

-CONCEPTUAL DRAWING-
SUBJECT TO CHANGE WITHOUT NOTICE

NORTH

20 0 20 40 80

DATE: 01-11-11

CATS CHARLOTTE AREA TRANSIT SYSTEM

JW Clay Boulevard Station

LYNX BLUE LINE EXTENSION | NORTHEAST CORRIDOR LIGHT RAIL PROJECT

LYNX RAPID TRANSIT SERVICES Blue Line Extension