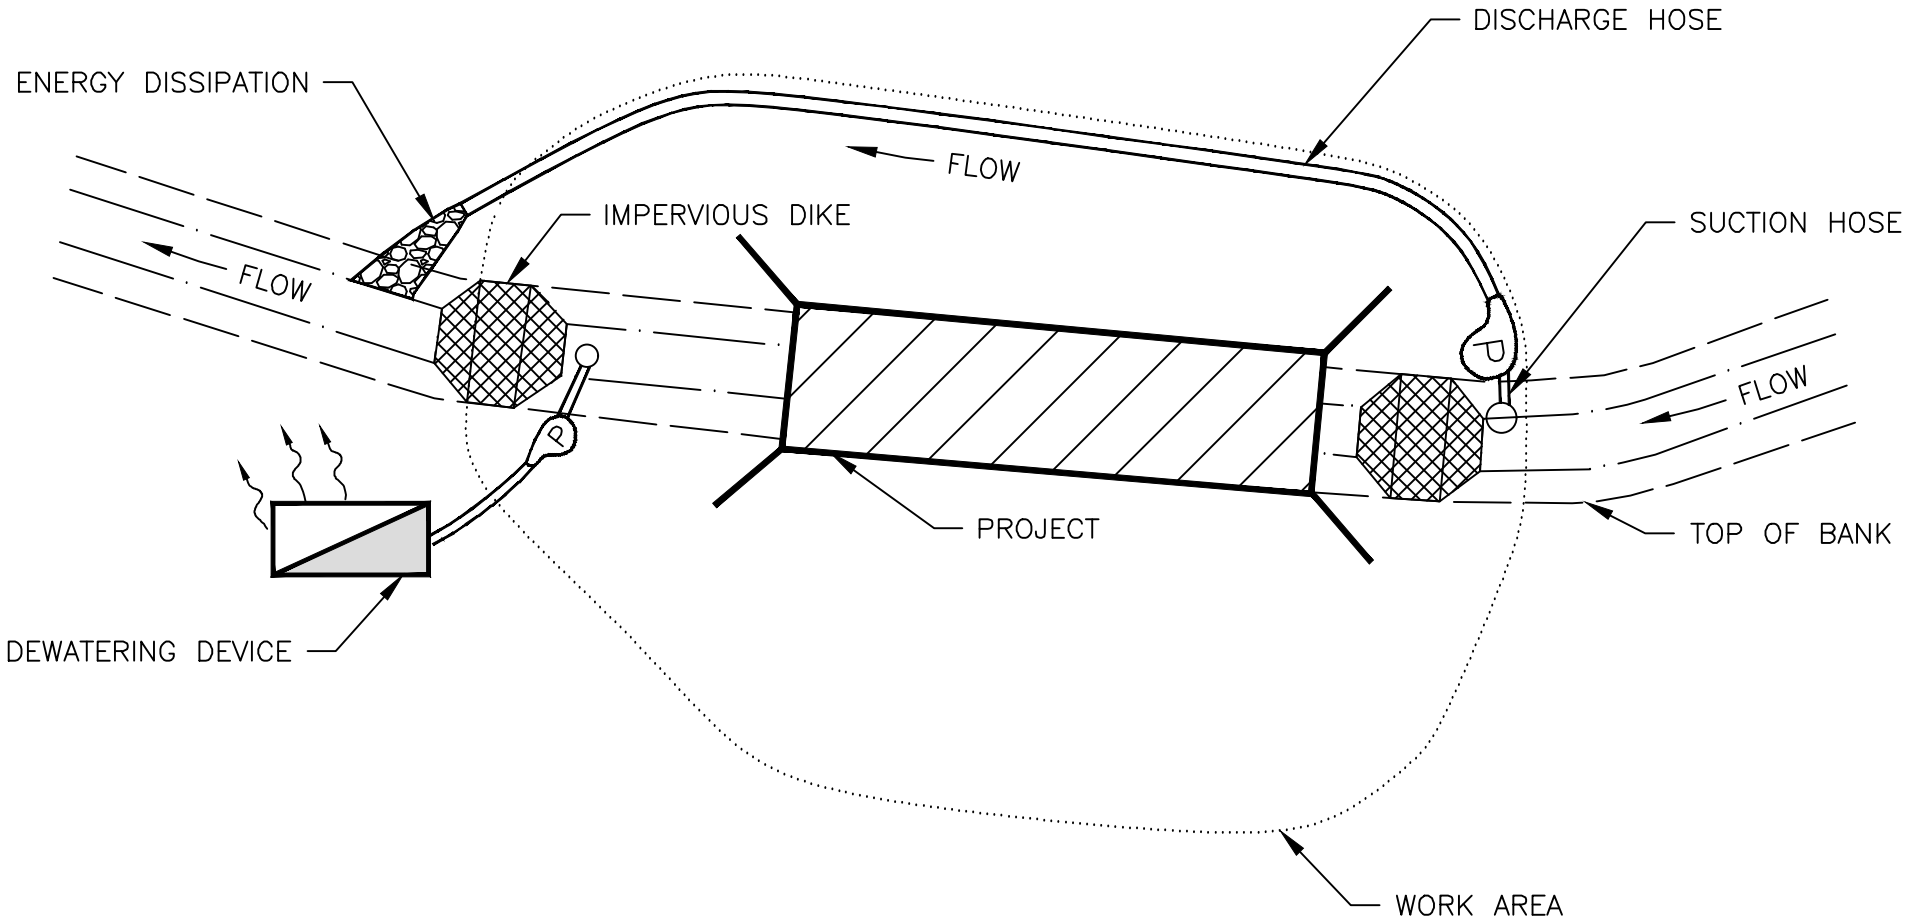

NOTE:
ANCHOR ALL PUMPS AND PIPES SECURELY

NOT TO SCALE

CHARLOTTE.

CITY OF CHARLOTTE
LAND DEVELOPMENT STANDARDS
INCLUDES CHARLOTTE ETJ

BYPASS PUMPING

STD. NO.	REV.
30.22A	15