TRYON STREET LEVEL

RETAIL AREA PROVIDED

BUILDING	RETAIL PROVIDED	RETAIL REQUIRED
HOTEL		
EXHIBITION	6957 SF	
LOBBY BAR	1050 SF	
RETAIL B	1195 SF	
RETAIL D	1195 SF	
HOTEL TOTAL	8397 SF	5017 SF
OFFICE TOWER		
RETAIL A	1050 SF	
OFFICE TOWER TOTAL	1050 SF	8272 SF
FOUNDERS HALL		
HALL @ 60%	6600 SF	
RETAIL B	8217 SF	
RETAIL D	842 SF	
F. HALL TOTAL	11559 SF	10716 SF
THEATERS		
NO RETAIL FUNCTION	-0-	4040 SF
TRYON STREET TOTALS		
BUILDING	RETAIL PROVIDED	RETAIL REQUIRED
HOTEL	8397 SF	5017 SF
OFFICE TOWER	1050 SF	8272 SF
FOUNDERS HALL	11559 SF	10716 SF
THEATERS	-0-	4040 SF
TRYON STREET TOTALS	21006 SF	28044 SF

TOTAL PROJECT - COLLEGE (T.) & TRYON (T.)
RETAIL AREA PROVIDED

STREET FRONTAGE	RETAIL PROVIDED	RETAIL REQUIRED
COLLEGE STREET	2700 SF	2798 SF
TRYON STREET	28196 SF	28044 SF
TOTAL	30896 SF	31398 SF
DEBIT 102 & INTERIOR 11% = 8337		(2600 SF)
TOTAL RETAIL PROVIDED	28296 SF	
TOTAL RETAIL REQUIRED		28798 SF
CONVENTION FACILITIES PERMITTED	800 SF	

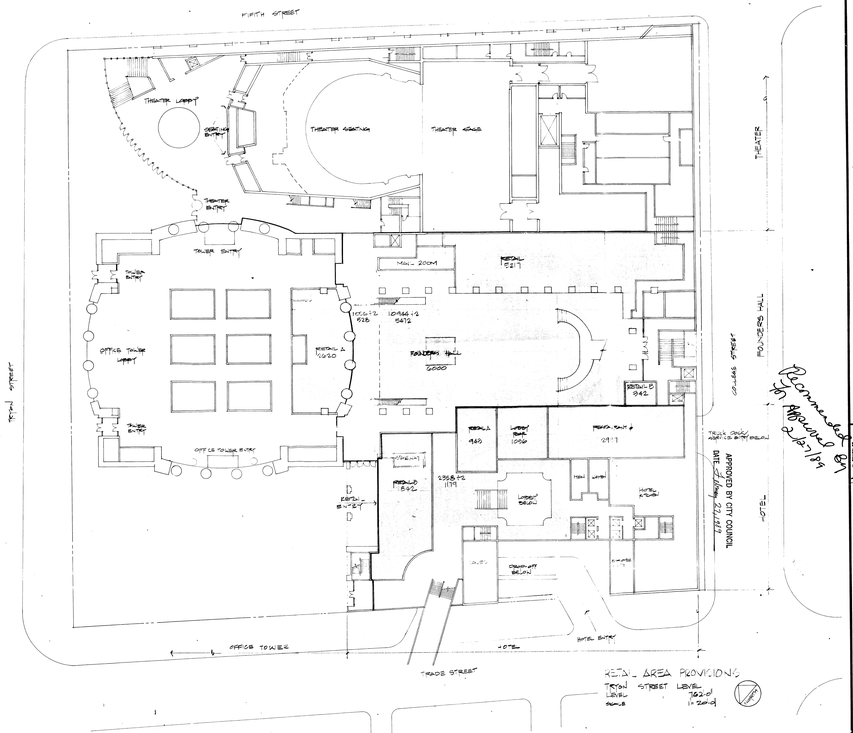


RETAIL AREA PROVISIONS
SCALE

NCNB CORPORATE CENTER
CHARLOTTE NORTH CAROLINA
CHARTER PROPERTIES LINCOLN PROPERTY COMPANY
NCNB NATIONAL BANK

NBS, Inc. Architects/Engineers/Planners
1111 Plaza of the Americas North
LB 48
Dallas, Texas 75201
214/969-5599

Cesar Pelli & Associates
Architects/Planners
1056 Chapel Street
New Haven, Connecticut
06510
203/777-2515

E. FIFTH ST.
N. COLLEGE ST.
E. TRADE ST.
TRUE NORTH
KEY PLAN
Job No. 3456

Date: JAN. 26 1988
REV. 6 1987

Sheet Title: RETAIL ANALYSIS
Drawn:
File:
Sheet No. 11A

COLLEGE STREET LEVEL

RETAIL AREA PROVIDED

BUILDING	RETAIL PROVIDED	RETAIL REQUIRED
HOTEL:		
LOBBY AT 60%	720 SF	
RETAIL B	784 SF	
RETAIL D	1196 SF	
HOTEL TOTAL	2700 SF	2798 SF
OFFICE TOWER	-0-	-0-
FOUNDERS HALL	-0-	-0-
THEATERS	-0-	-0-
COLLEGE STREET TOTALS		
BUILDING	RETAIL PROVIDED	RETAIL REQUIRED
HOTEL	2700 SF	2798 SF
OFFICE TOWER	-0-	-0-
FOUNDERS HALL	-0-	-0-
THEATERS	-0-	-0-
COLLEGE STREET TOTAL	2700 SF	2798 SF

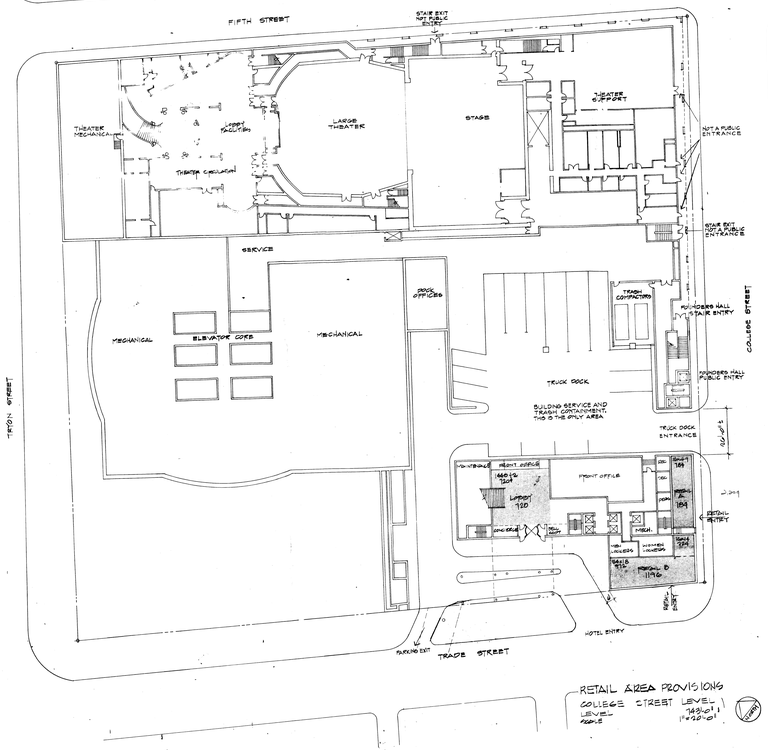

RETAIL AREA PROVISIONS
SCALE

NCNB CORPORATE CENTER
CHARLOTTE NORTH CAROLINA
CHARTER PROPERTIES LINCOLN PROPERTY COMPANY
NCNB NATIONAL BANK

NBS, Inc. Architects/Engineers/Planners
1111 Plaza of the Americas North
LB 48
Dallas, Texas 75201
214/969-5599

Cesar Pelli & Associates
Architects/Planners
1056 Chapel Street
New Haven, Connecticut
06510
203/777-2515

E. FIFTH ST.
N. COLLEGE ST.
E. TRADE ST.
TRUE NORTH
KEY PLAN
Job No. 3456

Date: JAN. 26 1988
REV. 6 1987

Sheet Title: RETAIL ANALYSIS
Drawn:
File:
Sheet No. 10A

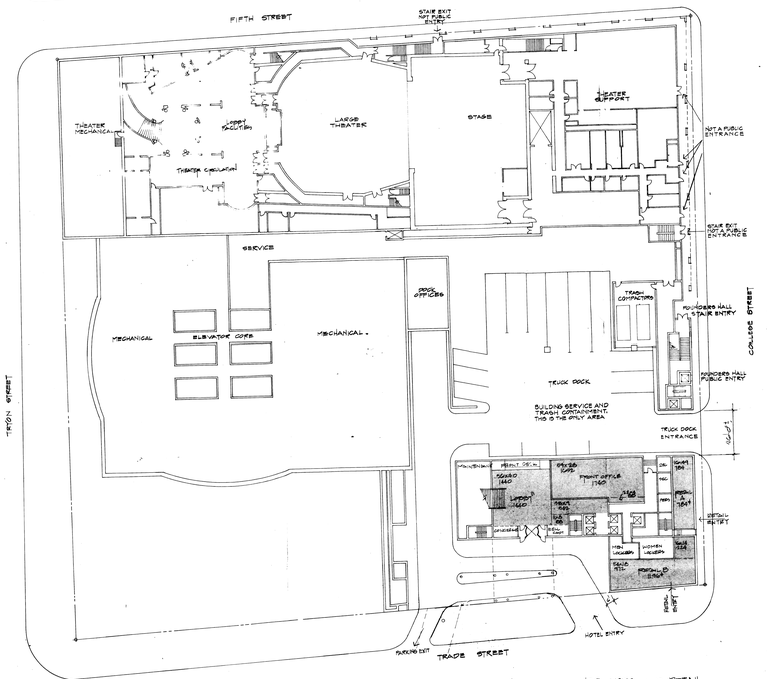

COLLEGE STREET LEVEL

NET AREA/RETAIL REQUIREMENT COMPUTATIONS

BUILDING	NET AREA	RETAIL REQUIREMENT
HOTEL		
LOBBY	1440 S.F.	720 S.F.
FRONT OFFICE	1740 S.F.	870 S.F.
CIRCULATION	430 S.F.	215 S.F.
RETAIL A	784 S.F.	392 S.F.
RETAIL B	1196 S.F.	598 S.F.
HOTEL TOTAL	5590 S.F.	2795 S.F.
OFFICE TOWER	-0-	-0-
FOUNDERS HALL	-0-	-0-
THEATER	-0-	-0-

COLLEGE STREET TOTALS

BUILDING	NET AREA	RETAIL REQUIREMENT
HOTEL	5590 S.F.	2795 S.F.
OFFICE TOWER	-0-	-0-
FOUNDERS HALL	-0-	-0-
THEATER	-0-	-0-
COLLEGE STREET TOTALS	5590 S.F.	2795 S.F.

NOTE: RETAIL PROVIDED AT COLLEGE STREET (REF SHEET 10A) 2700 S.F.

NET AREA AND RETAIL REQUIREMENT COMPUTATIONS
COLLEGE STREET LEVEL
LEVEL 743'-0"
SCALE 1"=20'-0"

NCNB CORPORATE CENTER
CHARLOTTE NORTH CAROLINA
NCNB NATIONAL BANK CHARTER PROPERTIES LINCOLN PROPERTY COMPANY

Cesar Pelli & Associates
Architects
1056 Chapel Street
New Haven, Connecticut
06510
203/777-2615

HKS, Inc.
Architects/Engineers/Planners
1111 Plaza of the Americas North
LB 307
Dallas, Texas 75201
214/969-5599

E. FIFTH ST.
N. TRYON ST.
N. COLLEGE ST.
E. TRADE ST.
TRUE NORTH
KEY PLAN
Job No. 3456

Date: Jan. 20, 1989
Revisions: Feb. 10, 1989

Sheet Title: RETAIL ANALYSIS
Drawn:
File:
Sheet No. 10
of sheets

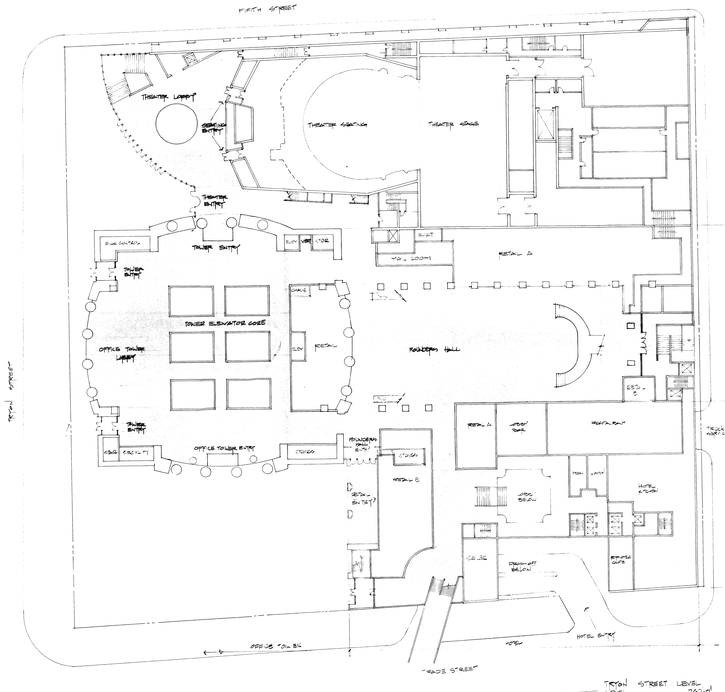

NCNB CORPORATE CENTER
CHARLOTTE NORTH CAROLINA
NCNB NATIONAL BANK CHARTER PROPERTIES LINCOLN PROPERTY COMPANY

Cesar Pelli & Associates
Architects
1056 Chapel Street
New Haven, Connecticut
06510
203/777-2615

HKS, Inc.
Architects/Engineers/Planners
1111 Plaza of the Americas North
LB 307
Dallas, Texas 75201
214/969-5599

E. FIFTH ST.
N. TRYON ST.
N. COLLEGE ST.
E. TRADE ST.
TRUE NORTH
KEY PLAN
Job No. 3456

Date: JAN. 20, 1989
Revisions: Jan. 19, 89
Feb. 10, 89

Sheet Title:
Drawn:
File:
Sheet No. 3
of sheets