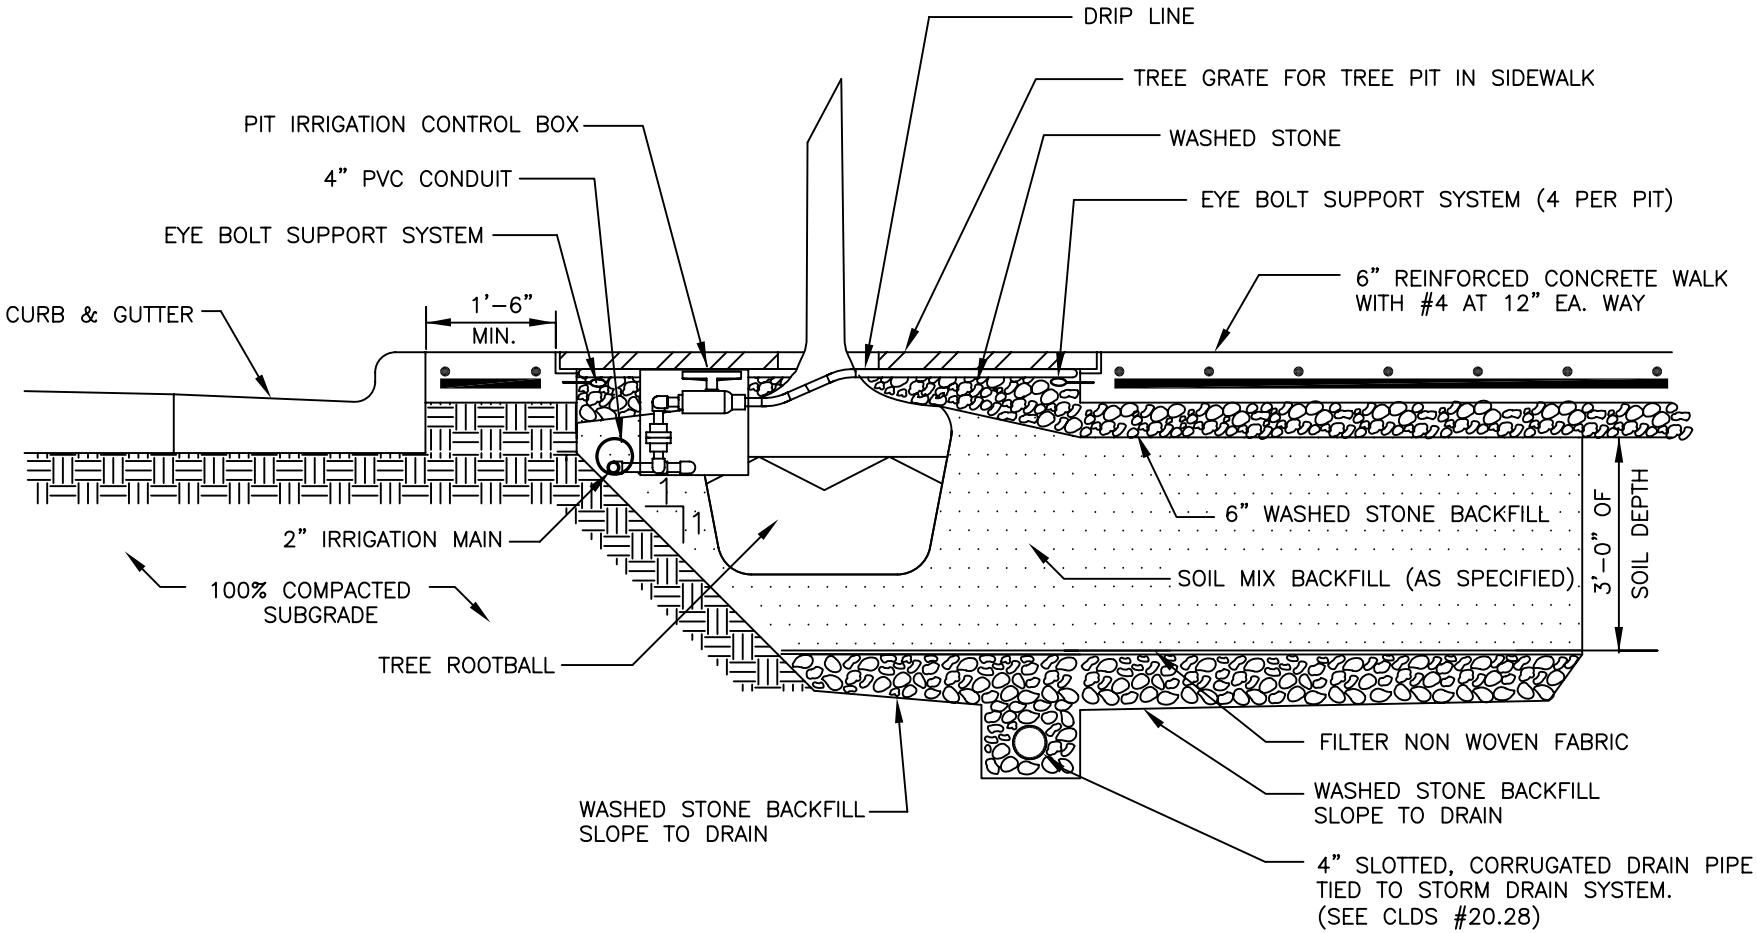

SECTION A

CHARLOTTE.

CITY OF CHARLOTTE
LAND DEVELOPMENT STANDARDS
INCLUDES CHARLOTTE ETJ

LARGE AND SMALL MATURING TREE PIT WITH GRATE IN SIDEWALK (SECTION)

STD. NO.	REV.
40.03A	3